
This drawing is the copyright and remains the property of Charrette Architecture Ltd and must not be reproduced in whole or in part without their written permission.
Do not scale from this drawing. Refer to printed dimensions only.
All dimensions are to be checked by using site measurements and discrepancies reported to the designers.
This drawing must be read in conjunction with all other Consultants and Subcontractors drawings, together with any written specifications and relevant contract documents


Proposed East Elevation Main 1


Scale 1 : 100

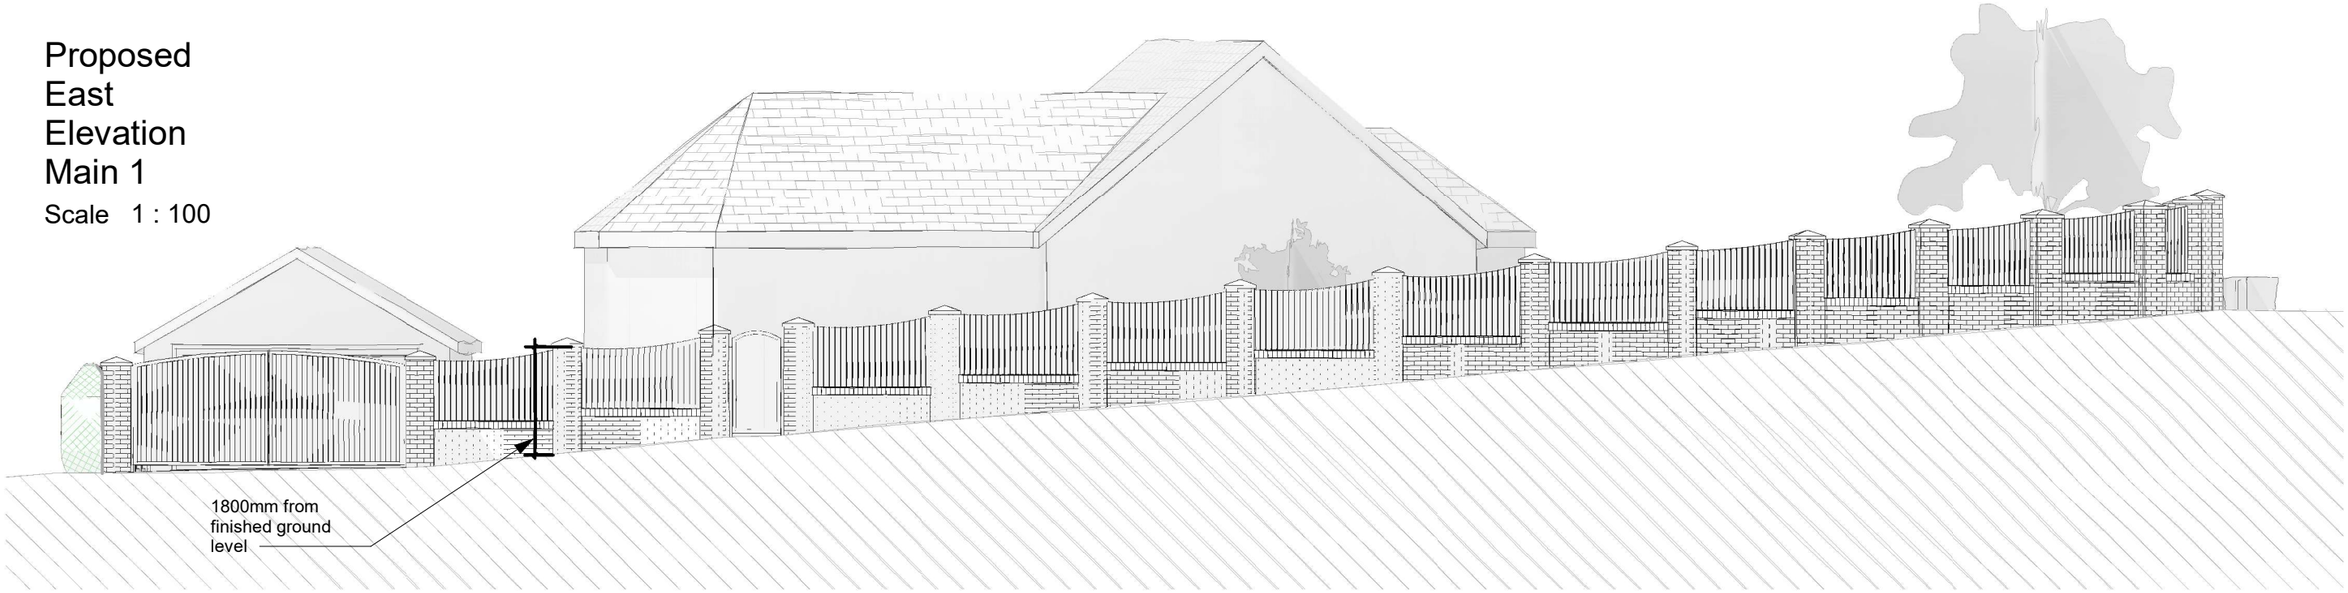

Proposed North Elevation Main 2

Scale 1 : 100

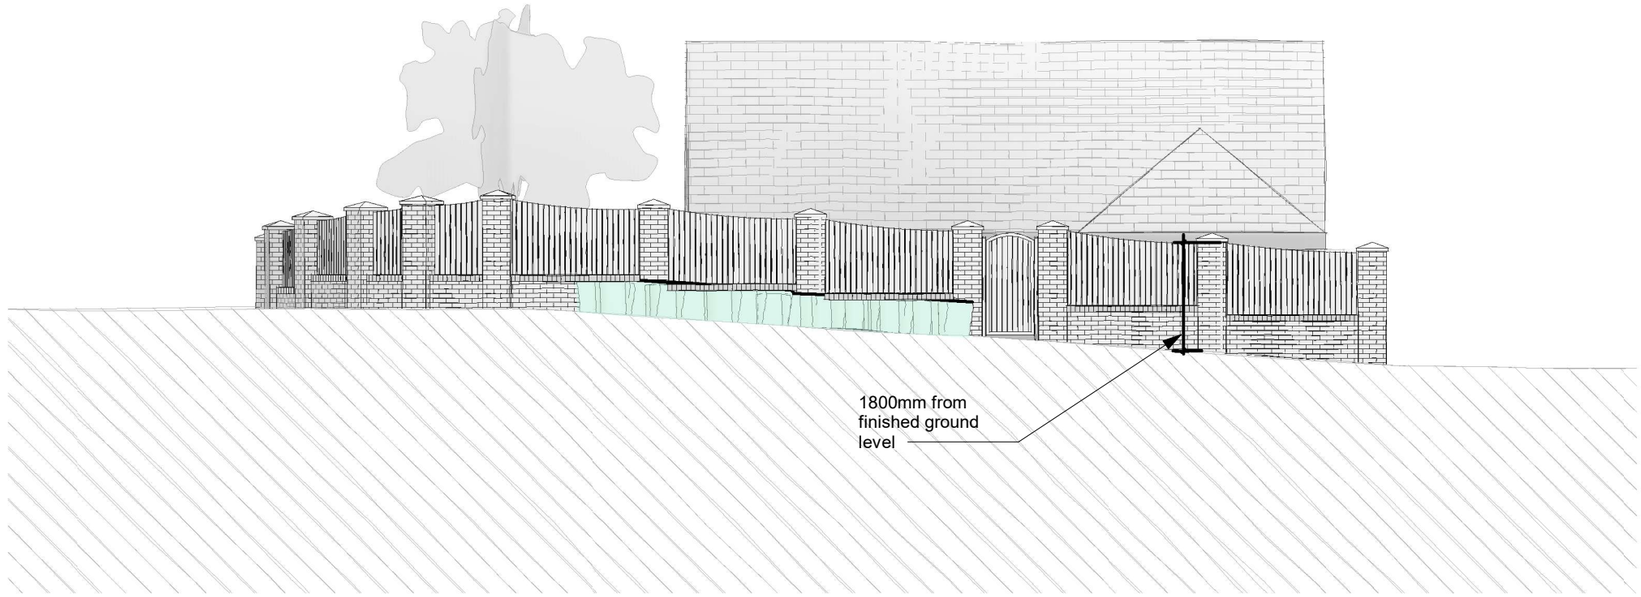

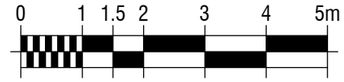

1:100 SCALE BAR

Charrette Architecture Ltd

Charrette Architecture Ltd
Clayton West Huddersfield
West Yorkshire HD8 9QG
Tel: 01484 975770
Mobile: 07801 816598
Email: dale@charrettearchitecture.co.uk
Web: www.charrettearchitecture.co.uk

Project	Garden Scheme 10 Hall Royd Lane Barnsley S75 4PL	Client	Mr A Carr
Title	Main Elevations		
Date	06/04/21	Scale	1 : 100
Sheet Size	A3	Drawn	DRJ

REV	DESCRIPTION	BY	DATE

Issue: Planning

Project Ref.	Drawing No.	Revision
118-21	P07	