




FRONT ELEVATION SCALE 1:100

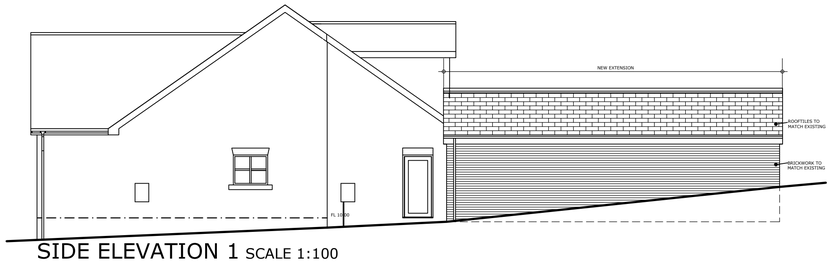


SIDE ELEVATION 1 SCALE 1:100

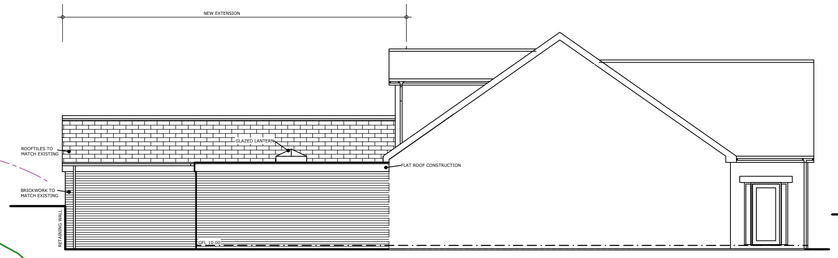

SIDE ELEVATION 2 SCALE 1:100

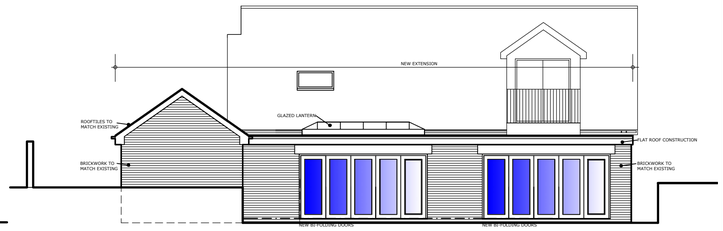

REAR ELEVATION SCALE 1:100

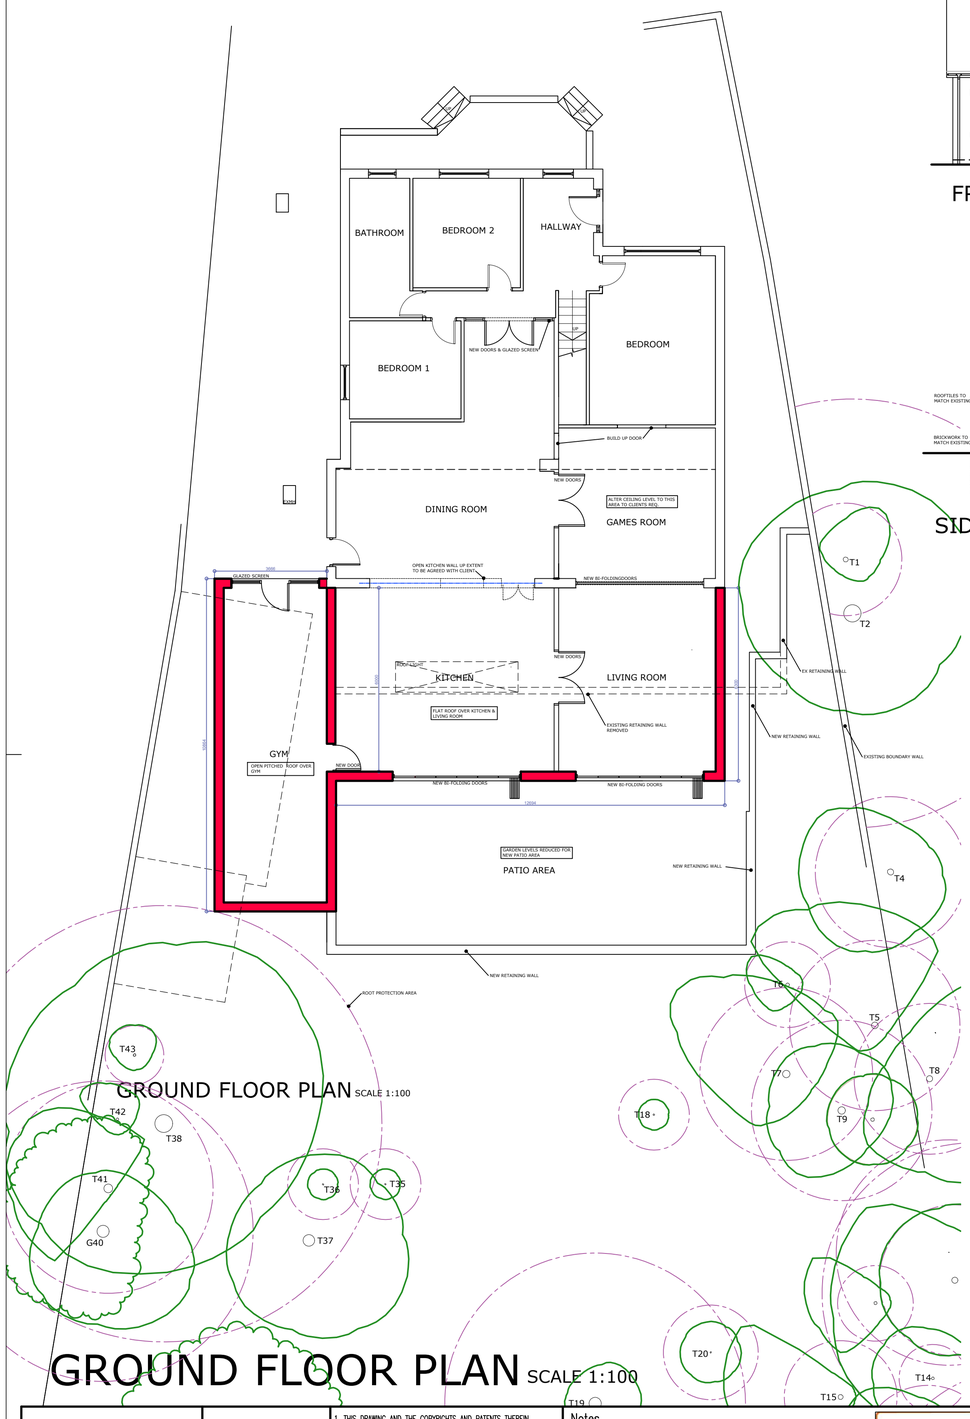

GROUND FLOOR PLAN SCALE 1:100

GROUND FLOOR PLAN SCALE 1:100

NYP

Chartered Institute of Architectural Technologists
Registered Practice

1. THIS DRAWING AND THE COPYRIGHTS AND PATENTS THEREIN ARE THE PROPERTY OF NYP ARCHITECTURAL SERVICES LLP REGISTERED IN ENGLAND AND WALES No. 4631338 AND MAY BE USED OR REPRODUCED ONLY UNDER CONTRACT.

2. CONTRACTORS AND SUB-CONTRACTORS MUST CHECK AND AGREE ALL DIMENSIONS BEFORE PREPARING SHOP DRAWINGS OR COMMENCING WORK ON SITE

3. CONTRACTORS ARE RESPONSIBLE FOR INFORMING THE DESIGNER OF ANY DISCREPANCY DISCOVERED ON THIS DRAWING OR BETWEEN THIS DRAWING AND ANY OTHER RELATED DOCUMENT ISSUED UNDER THE STANDARD FORM OF CONTRACT IN RESPECT OF THE WORK.

4. WRITTEN DIMENSIONS ONLY ARE TO BE USED FROM THIS DRAWING. IF IN ANY DOUBT ASK FOR CLARIFICATION.

Notes.

registered LABC
Partner Authority Scheme

Revisions.

Date	Suffix	Description	Date	Suffix	Description
05-10-2020	A	GYM & GLAZED SCREEN ADDED.			

NYP ARCHITECTURAL SERVICES LIMITED
BBIC, Innovations Way, Barnsley, S75 1JL. Tel: 01226 200989. E-mail : scott@nypas.co.uk / stephen@nypas.co.uk

Project. 40 HEMMINGFIELD ROAD WOMBWELL, BARNSLEY		Client. T. NICHOLSON	
Drawing Title. SKETCH PROPOSAL		Date. JAN 2020	Scale. 1:100 @A1
	Ref. 06/15	Dwg. No. 04	Rev. A

SHEET SIZE A1