
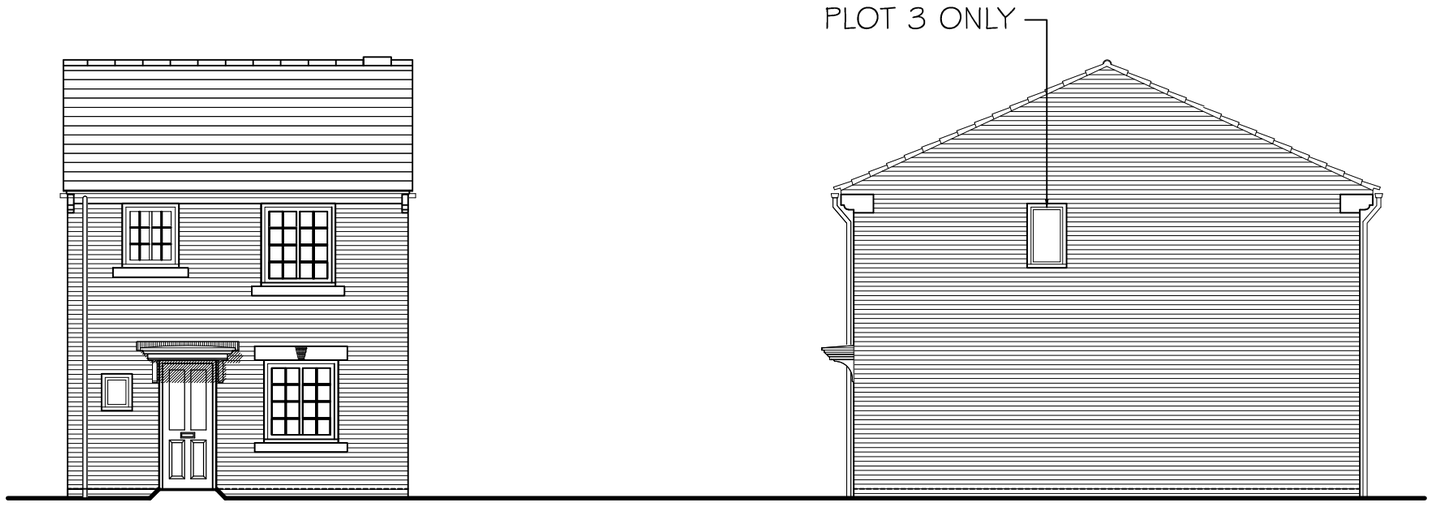


FRONT ELEVATION

SIDE ELEVATION

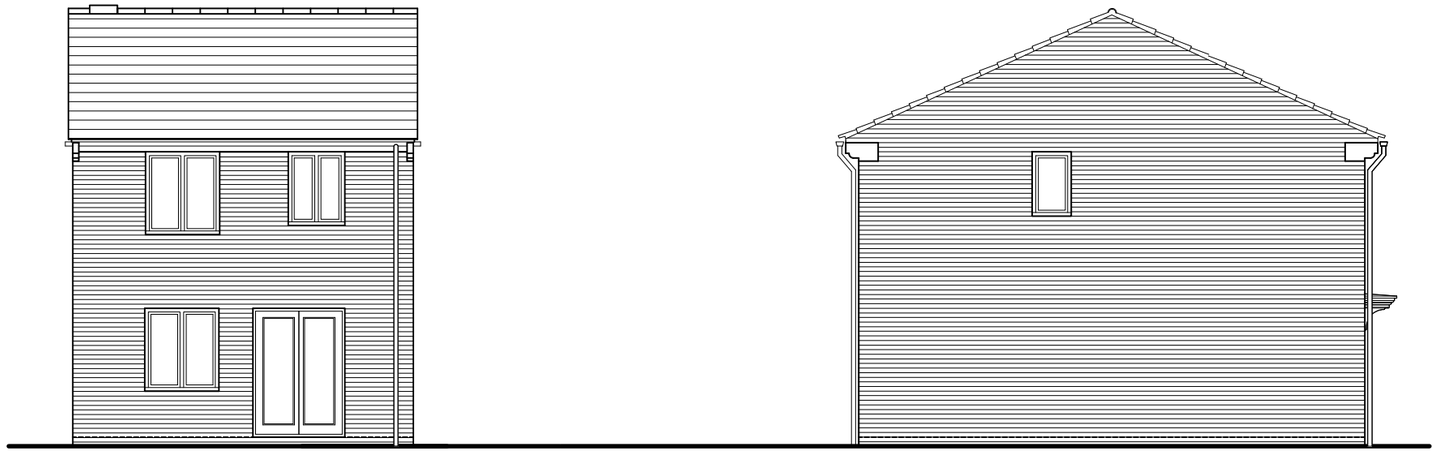

REAR ELEVATION

SIDE ELEVATION

DEVELOPMENT
PROPOSED DEVELOPMENT OF 3Nr 3 BED HOUSES
LAND AT MARRAN AVENUE, DARFIELD, BARNSLEY

DRAWING TITLE
ELEVATIONS PLANNING DRAWING

Matton Homes
57 Champany Fields
Dodworth
Barnsley, S75 3TS

SIZE	CREATION DATE	SCALE
A3	JULY 2007	1/100

	DRAWING NUMBER	REV
3 BED HOUSE	PL2	.