




EXISTING
FRONT ELEVATION
SCALE 1:100

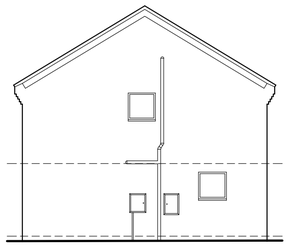


EXISTING
SIDE ELEVATION
SCALE 1:100

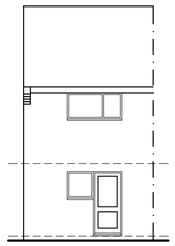

EXISTING
REAR ELEVATION
SCALE 1:100

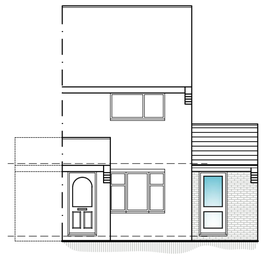

PROPOSED
FRONT ELEVATION
SCALE 1:100

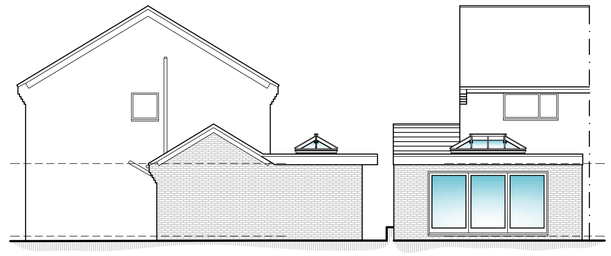


PROPOSED
SIDE ELEVATION
SCALE 1:100

PROPOSED
REAR ELEVATION
SCALE 1:100







LOCATION PLAN
SCALE 1:1250

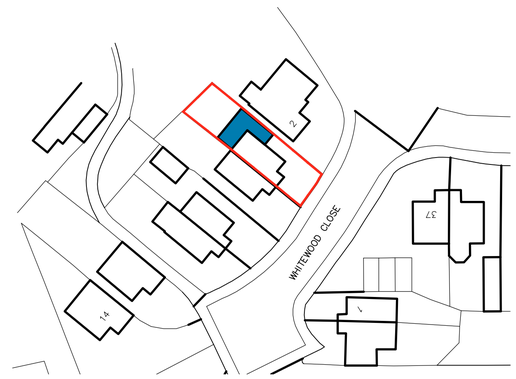

BLOCK PLAN
SCALE 1:500

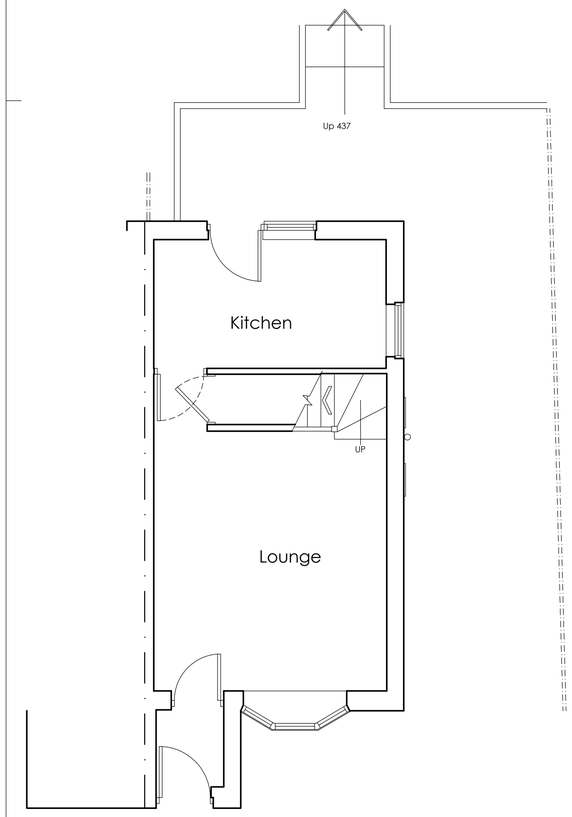

EXISTING GROUND
FLOOR PLAN
SCALE 1:50

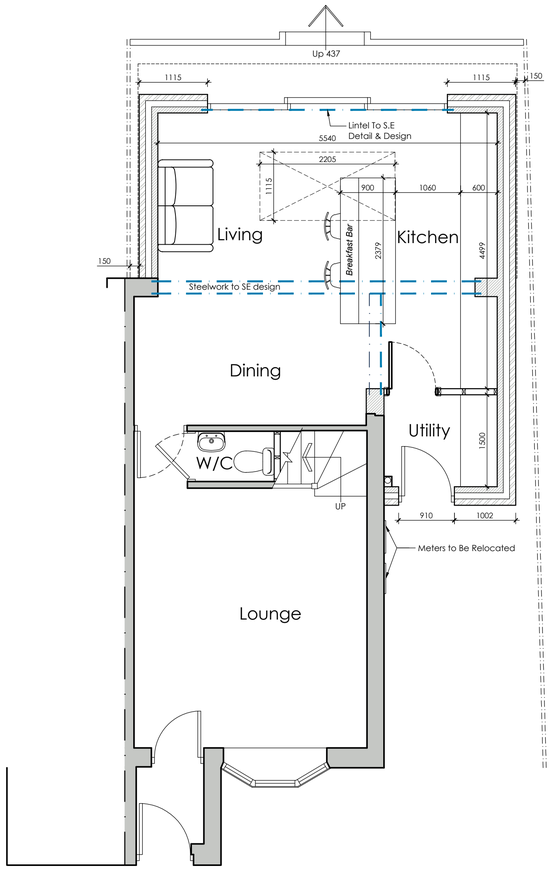

PROPOSED GROUND
FLOOR PLAN
SCALE 1:50

White Agus
Architectural Services

OFFICE ONE,
DRILL HALL,
11 EASTGATE,
BARNSLEY,
S70 2EU

Phone: 01226 208482
Email: info@whiteagus.co.uk
Web: www.whiteagus.co.uk

Project.	Client.		
PROPOSED WORKS AT 4 WHITEWOOD CLOSE, ROYSTON BARNSLEY S71 4LX	MR JONATHAN GUEST		
Drawing Title. PLANS AND ELEVATIONS	Date. APRIL 2024	Scale. 1:50 & 1:100 @ A1	
	Ref. 24–007	Dwg. No. 01	Rev. A

Date	Suffix	Description	Date	Suffix	Description
16/05/2024	A	REVISED TO CLIENTS REQUIREMENTS			