

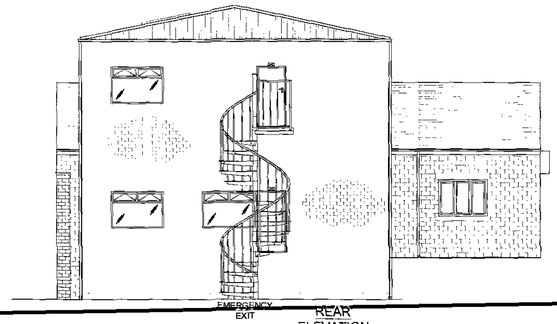



REAR ELEVATION
Proposed

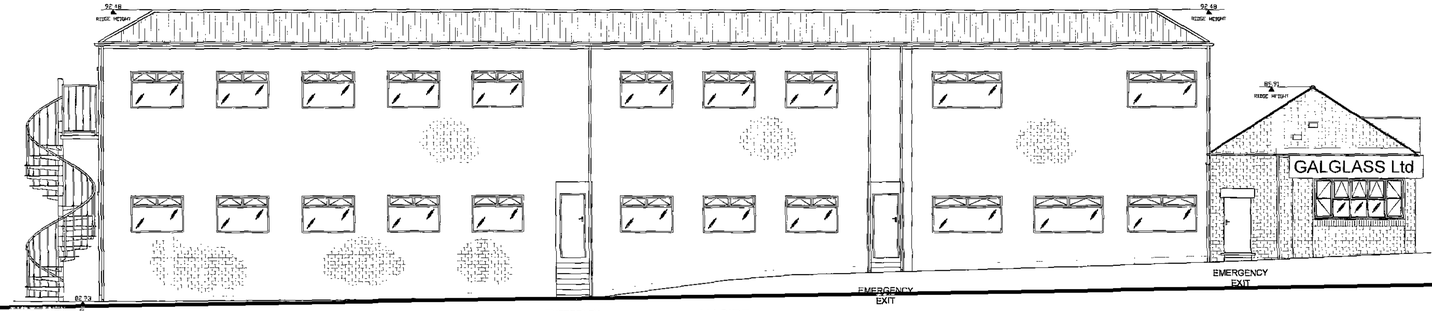


LH SIDE ELEVATION
Proposed

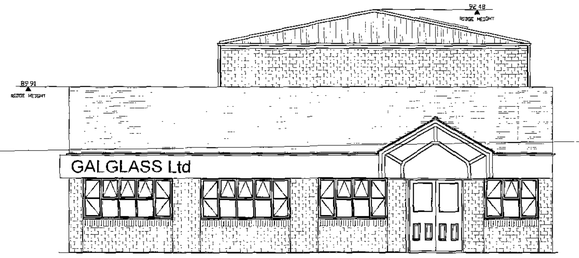


FRONT ELEVATION
Proposed

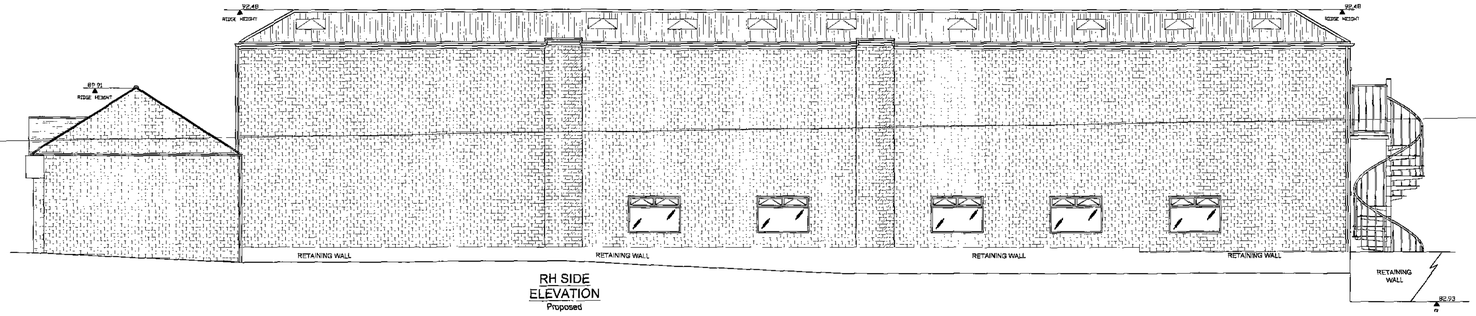


RH SIDE ELEVATION
Proposed

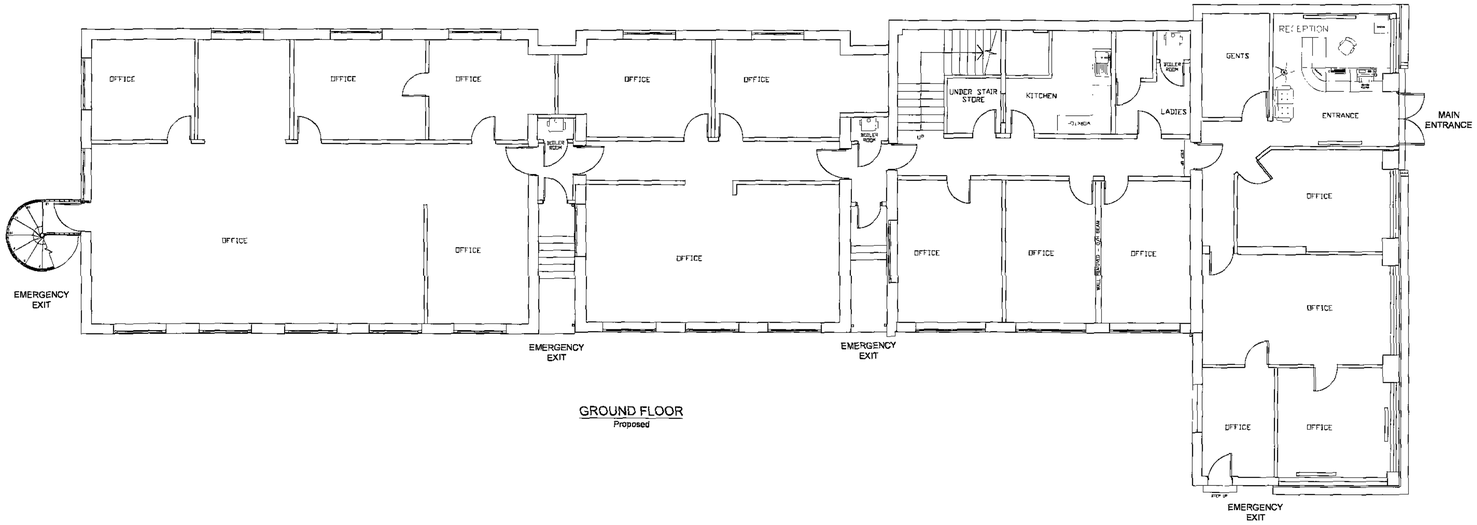

OFFICE
OFFICE
OFFICE

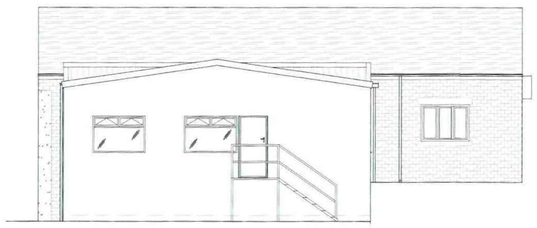


REAR
ELEVATION
Existing

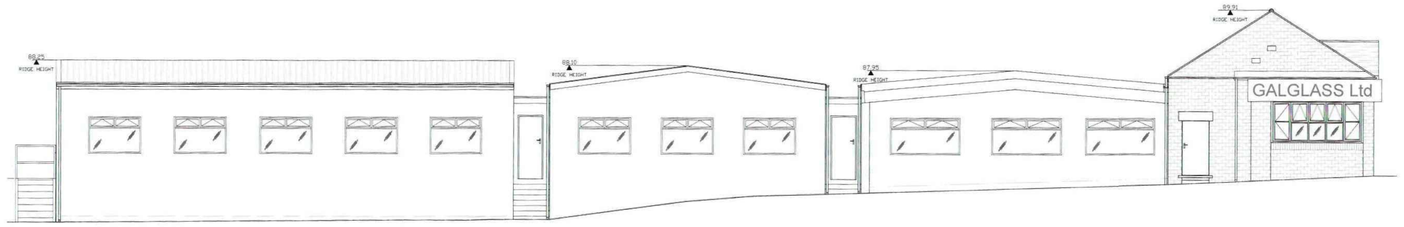

LH SIDE
ELEVATION
Existing

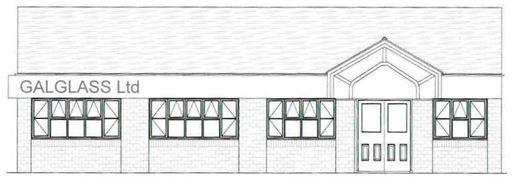


FRONT
ELEVATION
Existing

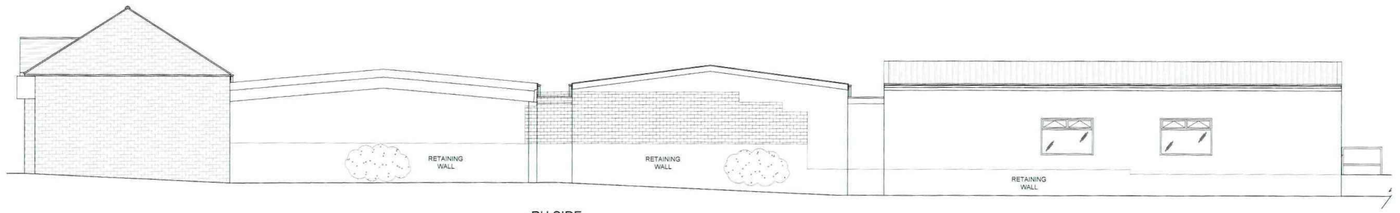

RH SIDE
ELEVATION
Existing

OFFICE
OFFICE
OFFICE
OFFICE
OFFICE
OFFICE
OFFICE
OFFICE
OFFICE
OFFICE
OFFICE
OFFICE
KITCHEN
BOILER ROOM
LADIES
GENTS
RECEPTION
ENTRANCE
MAIN ENTRANCE
OFFICE
OFFICE
OFFICE
OFFICE
OFFICE
OFFICE
OFFICE
OFFICE
OFFICE
OFFICE
OFFIC


© Copyright CADITAL Ltd This drawing and the copyright, design rights and all other intellectual property rights in it belong to CADITAL. No licence or assignment of any such rights is granted hereunder. This drawing is not to be copied or divulged to a third party without written permission.

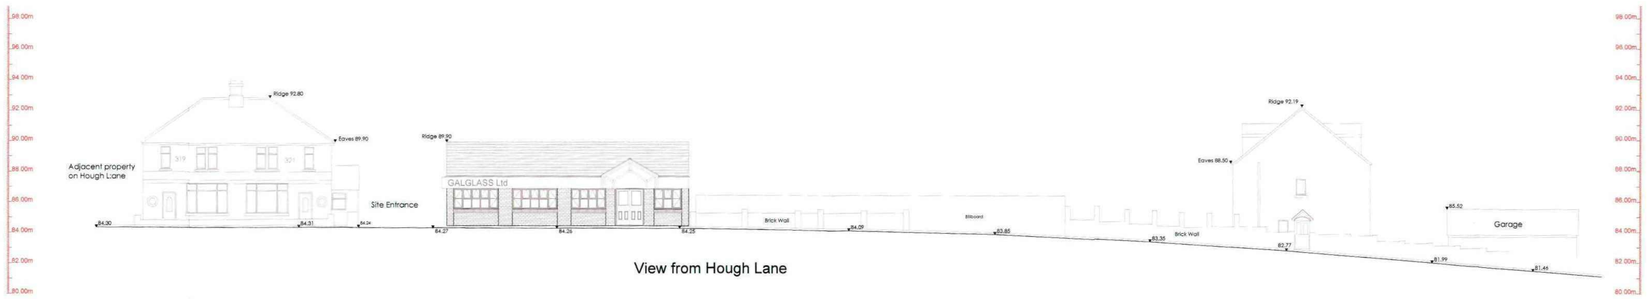

View from Hough Lane



HOUGH LANE
View from Hough lane
402500m
Section Through Site
Works
Main Gate
Gate
Site Accommodation
Car Parking Spaces
Footpath
Brick Wall
Billboard
Gully
Kerb
Edge of Road
Ridge 89.91
Ridge 87.95
Ridge 87.91
Ridge 88.10
Eaves 89.90
Eaves 87.91
Eaves 87.50
Eaves 87.40
Eaves 87.28
Ridge 92.80
Ridge 88.10
Ridge 87.95
Ridge 87.74
Ridge 87.42
Ridge 87.41
Ridge 87.26
Ridge 88.32
Ridge 85.52
Ridge 91.01
Ridge 91.04
Ridge 89.61
Ridge 89.47
Ridge 89.51
Eaves 85.84
Eaves 86.90
Eaves 87.25
Eaves 87.30
Eaves 85.13
Eaves 85.79
Eaves 85.20
Eaves 85.53
Eaves 87.27
Eaves 87.22
Eaves 87.23
Eaves 87.24
Eaves 87.27
Wall Top 86.76
Wall Top 86.74
Wall Top 87.22
Wall Top 84.71
Wall Top 84.74
Wall Top 87.24
Wall Top 87.23
Wall Top 87.27
Wall Top 87.26
Wall Top 87.24

© Copyright CADITAL Ltd This drawing and the copyright, design rights and all other intellectual property rights in it belong to CADITAL. No licence or assignment of any such rights is granted hereunder. This drawing is not to be copied or divulged to a third party without written permission.

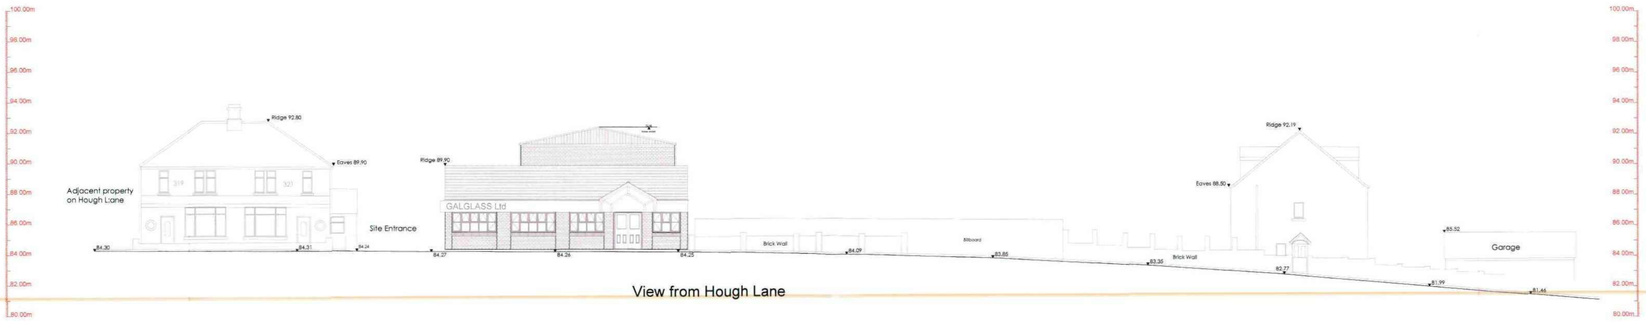

View from Hough Lane



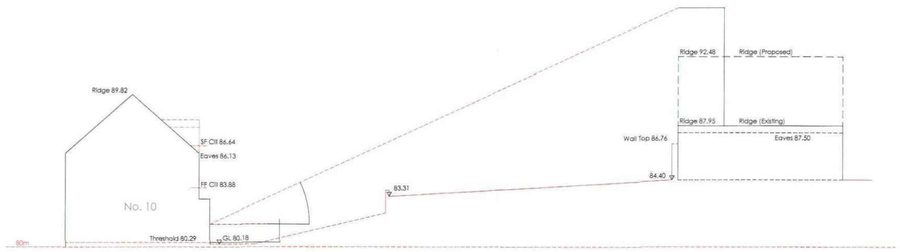

Simple Section

A	ELEVATIONS UPDATED	11 JUNE 2012
REV. NO.	REVISIONS	DRN. DATE

CLIENT

Galglass Ltd

JOB DESCRIPTION

FIRST FLOOR EXTENSION TO OFFICE & STAFF WELFARE FACILITY.

SURVEYOR:

DAVE MOTHERSHAW

TITLE:

TOPO SURVEY & SECTION.

(PROPOSED)

CADITAL Ltd
FACILITY MANAGEMENT SERVICES
LANGTHWAITE HOUSE
LANGTHWAITE BUSINESS PARK
SOUTH KIRKBY, PONTEFRACT
WEST YORKSHIRE
WF9 3AE
TELEPHONE: (01977) 646869
MOBILE: 0777 6122 078
EMAIL: dave@cadital.co.uk / info@cadital.co.uk
WWW cadital.co.uk

AREA: WOMBWELL	SCALE: 1: 200	
DRN.& DATE DM 10/APRIL/2012		
CHKD: .	SIZE A1	
DRG. No. GAL/03/03/01/50	REV. A	

ALL DIMENSIONS ARE IN MILLIMETERS | DO NOT SCALE THIS DRAWING | REPORT ERRORS TO DRAWING OFFICE

© THIS DRAWING MAY NOT BE COPIED OR DISCLOSED TO A THIRD PARTY WITHOUT THE COMPANY'S WRITTEN PERMISSION

HP-455CA A1