




Ground Floor Layout.
as Existing.

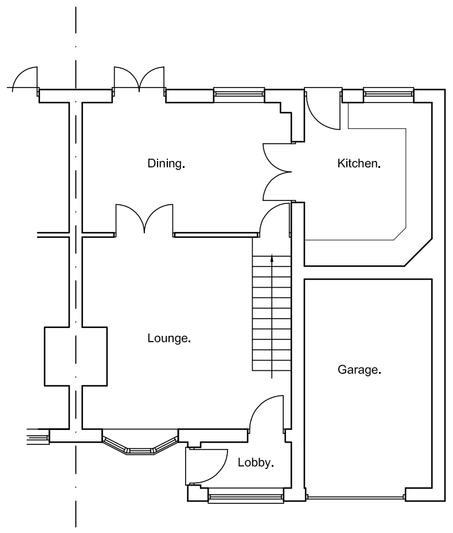


Ground Floor Layout.
as Proposed.

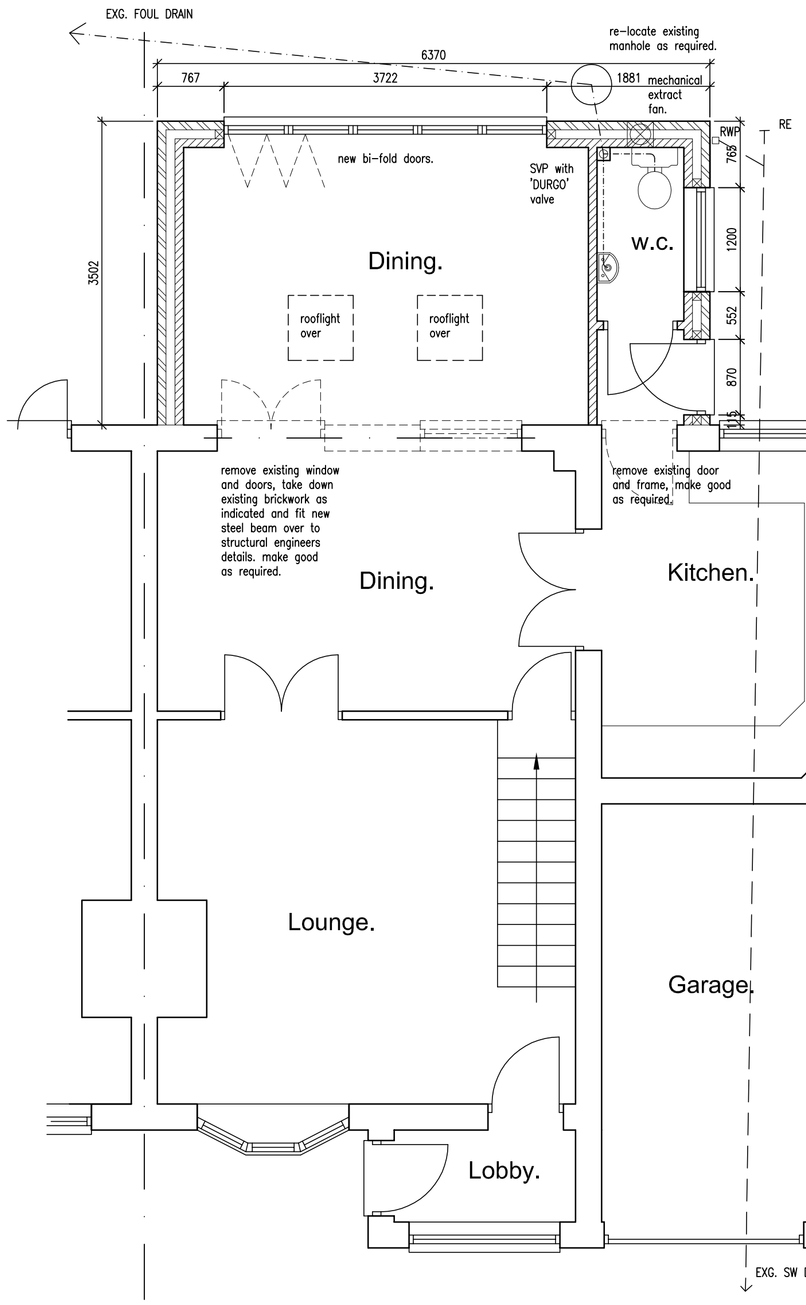


Front Elevation.
as Existing.

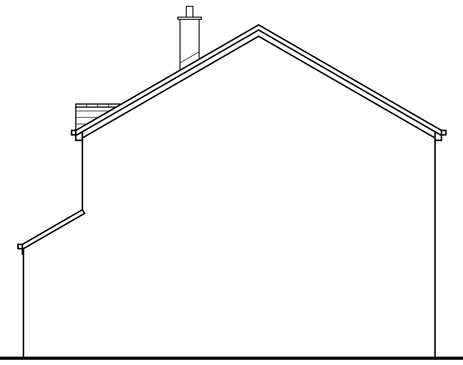


Side Elevation.
as Existing.

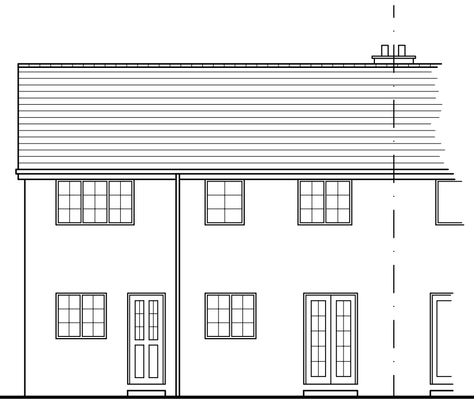


Rear Elevation.
as Existing.

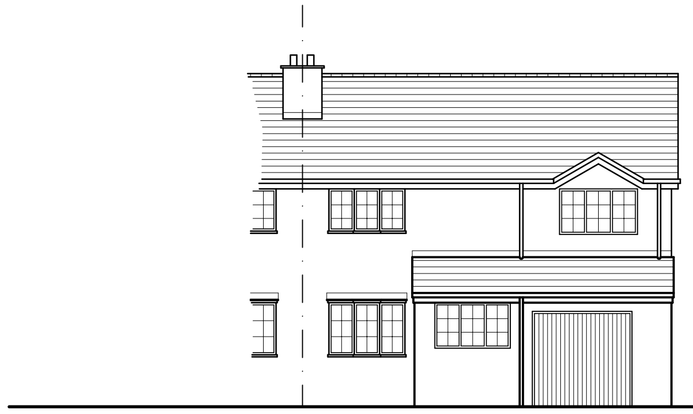


Front Elevation.
as Proposed.

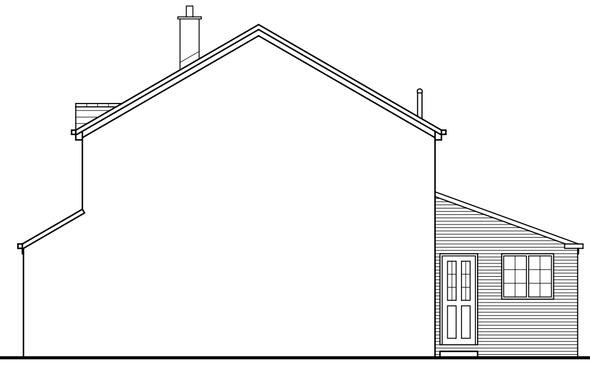


Side Elevation.
as Proposed.

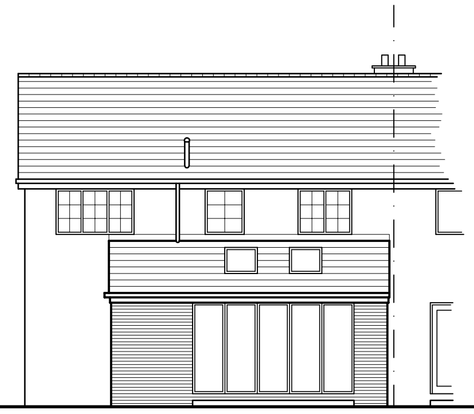

Rear Elevation.
as Proposed.

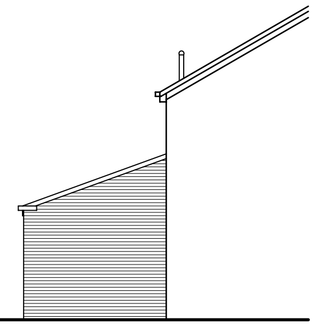

Side Elevation.
as Proposed.

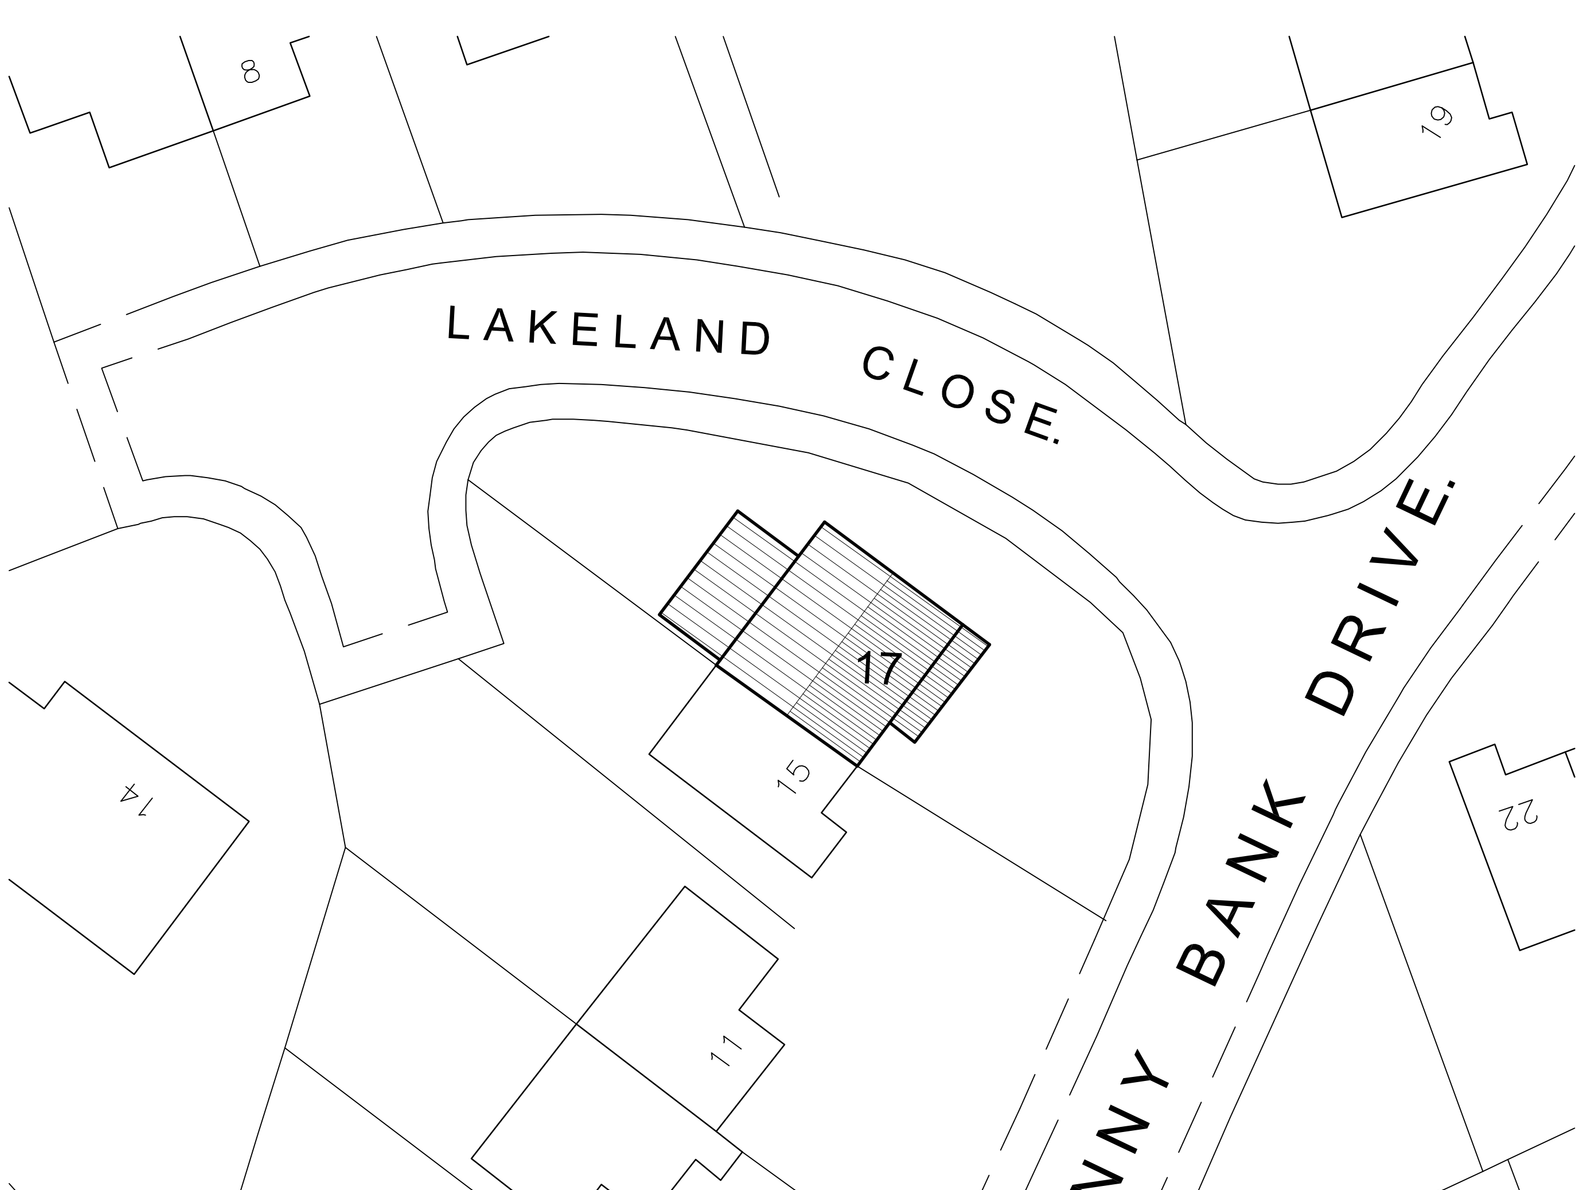

Site Layout as Proposed 1:200.

REVISION	DATE	DESCRIPTION

Note to Client : These works will be subject to CDM Legislation

Note to CONTRACTOR

Check all dimensions prior to commencing works or ordering any materials

On no account are any works whatsoever including foundations to be undertaken outside the boundary of the site without the express permission of the adjoing owner

Note to CLIENT

It is your responsibility to check with the Statutory Authorities where all the services, particularly those outside the property are located, and to advise the Contractor accordingly, prior to accepting his quotation for the works Note, this may have both cost and safety issues

APPROVAL	DATE	DRAWING	AUTHORITY	REFERENCE NO
Building Regulations				
Planning Approval				
Planning Submission				

Unit 2, The Office Campus, Paragon Business Park, Red Hall Court, Wakefield, WF1 2UY

CHARTERED NEIL BOWEN R.I.B.A. ARCHITECTS

01924 380873

Project: Proposed Single Storey Extension to rear of 17 Sunny Bank Drive. Cudworth. Barnsley for Mr M Thompson 07790 524165

Drawing: Existing & Proposed Plans, Elevations & Block Plan

Date 24/08/2011

Drg No 1

A1

F 1468

R

Scale 1:50 1:100 1:200