
PROPOSED WORK SHOWN IN RED

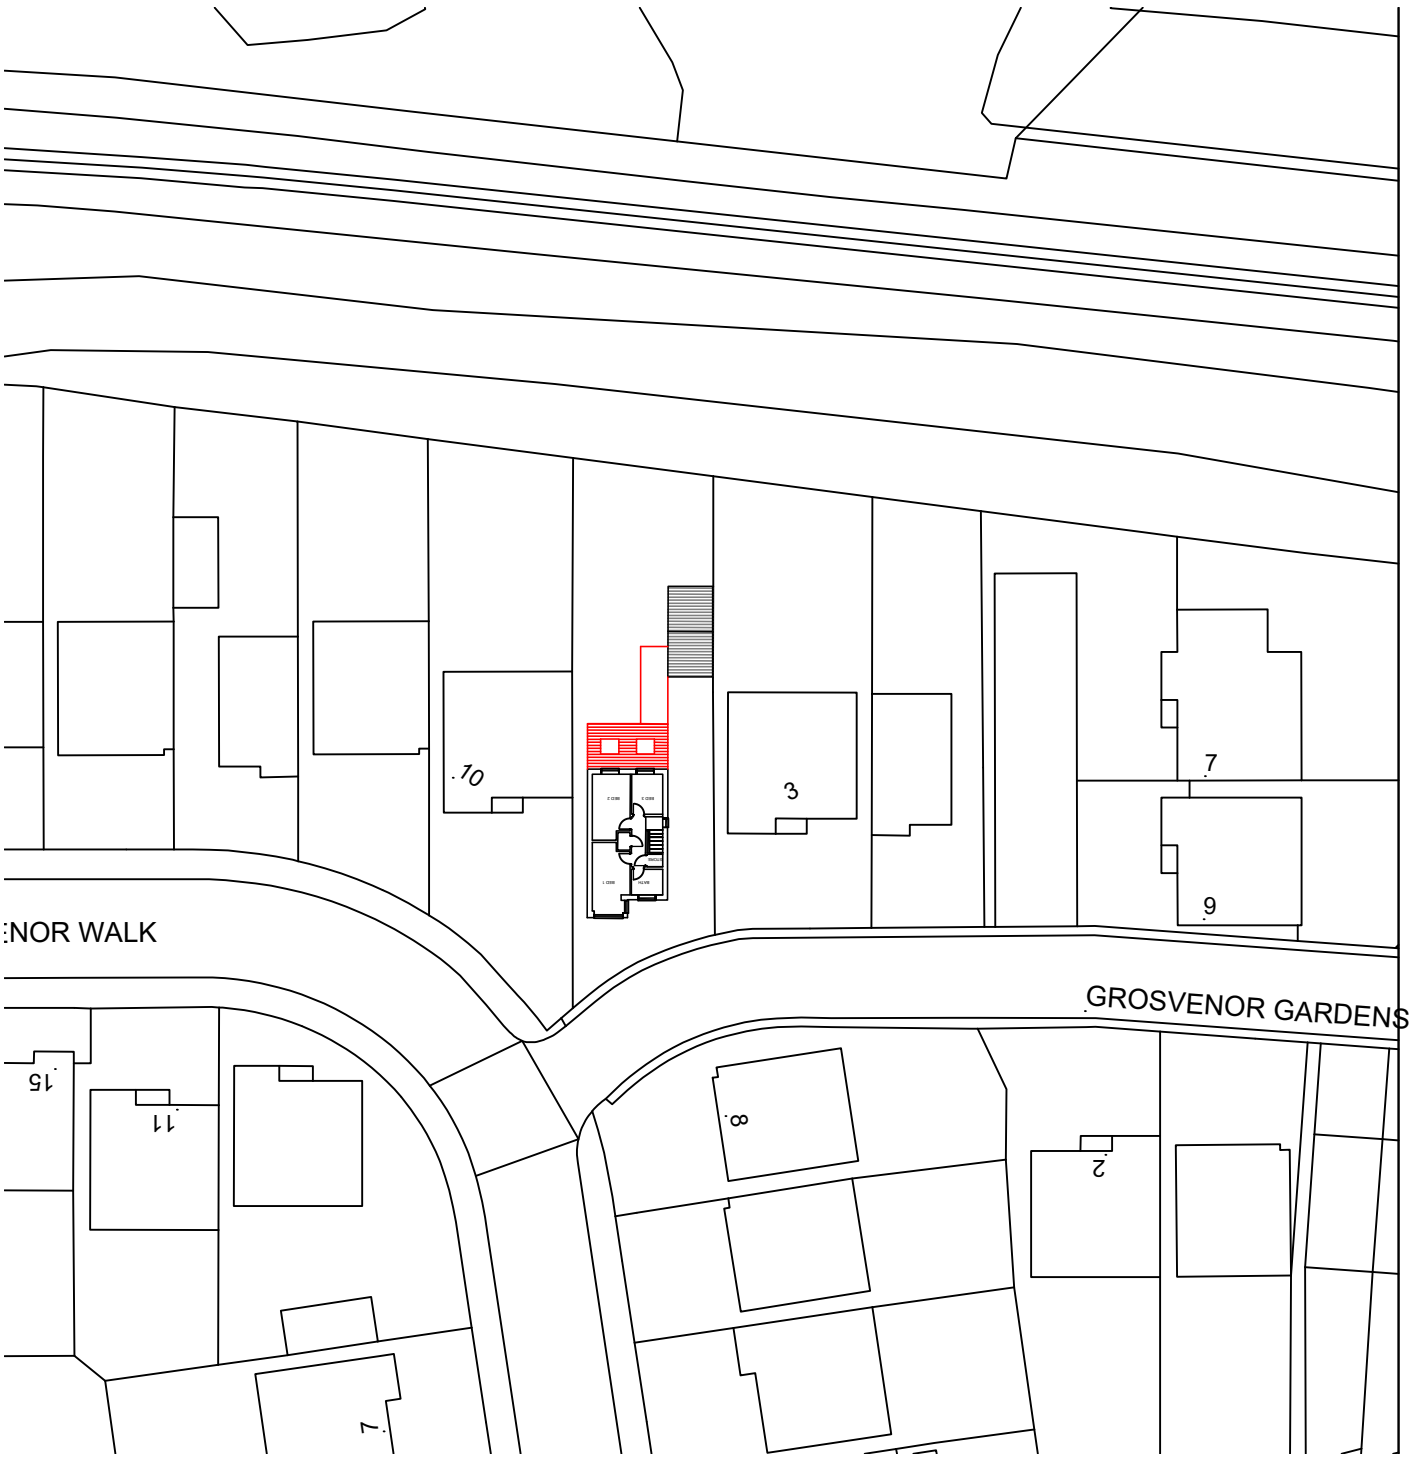

Address

1 Grosvenor Gardens
Barnsley
S70 6JH

Plan No	AH0131-2	Os. Ref.	se2829NE		
Date	Aug 17	Drawn By	AH	Scale	1:500

PROPOSED SITE PLAN