

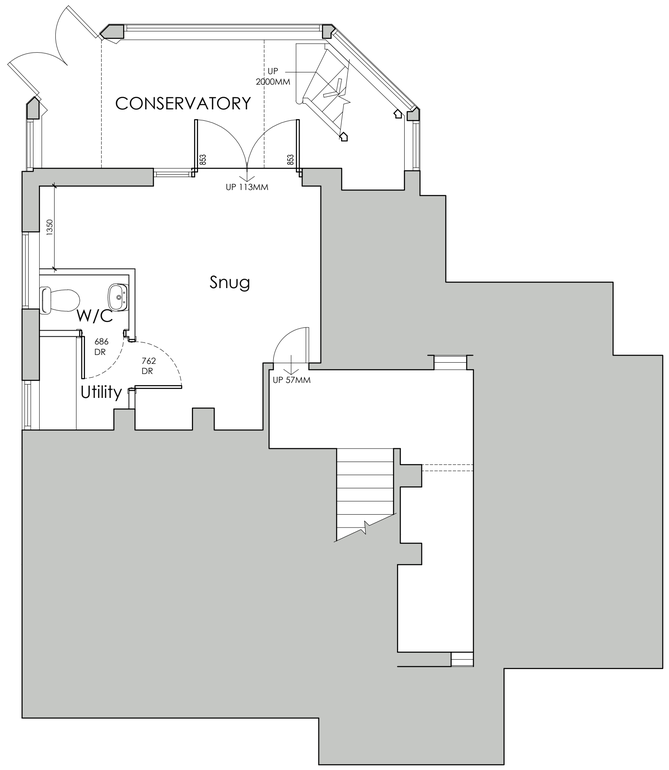



PROPOSED LOWER GROUND FLOOR
SCALE 1:50

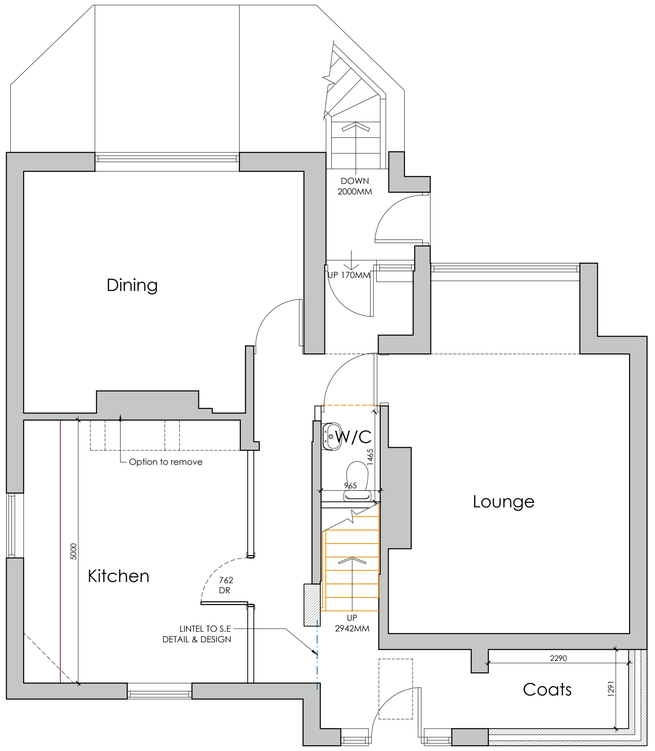


PROPOSED GROUND FLOOR
SCALE 1:50

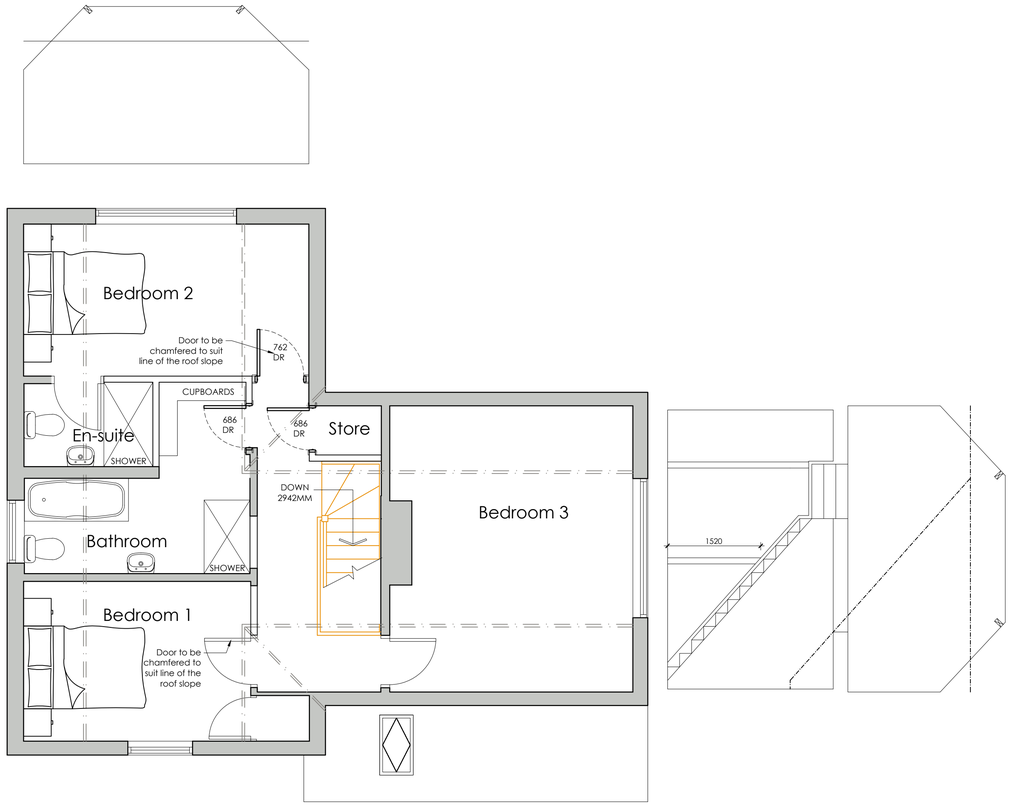


PROPOSED FIRST FLOOR
SCALE 1:50

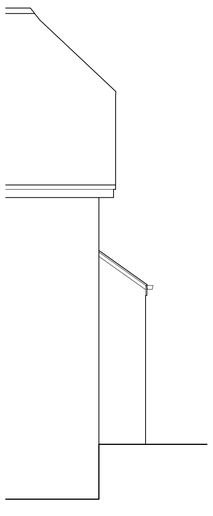


PROPOSED SIDE ELEVATION
SCALE 1:50

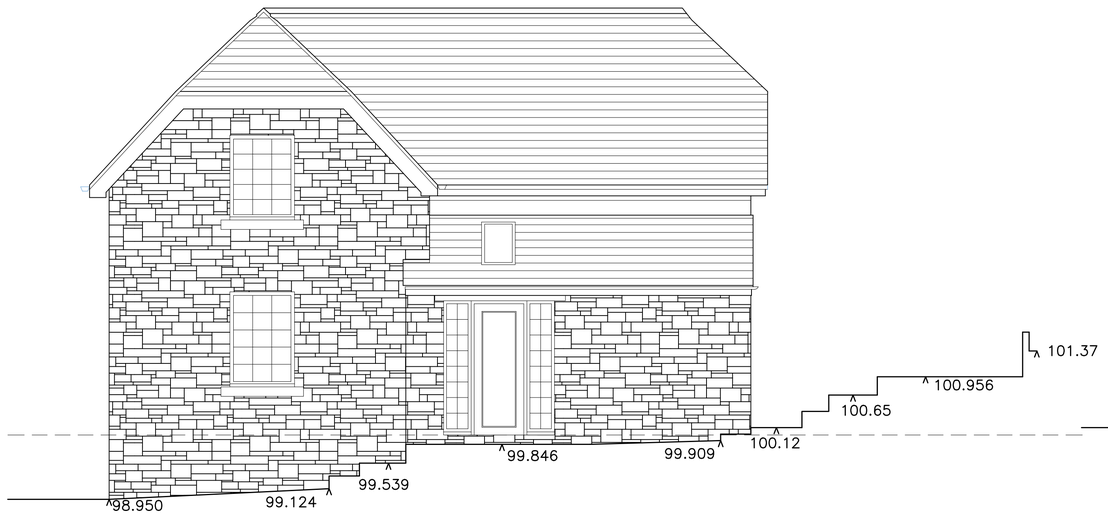

PROPOSED FRONT ELEVATION
SCALE 1:50

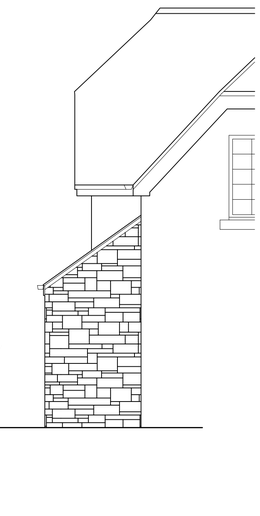

PROPOSED SIDE ELEVATION
SCALE 1:50

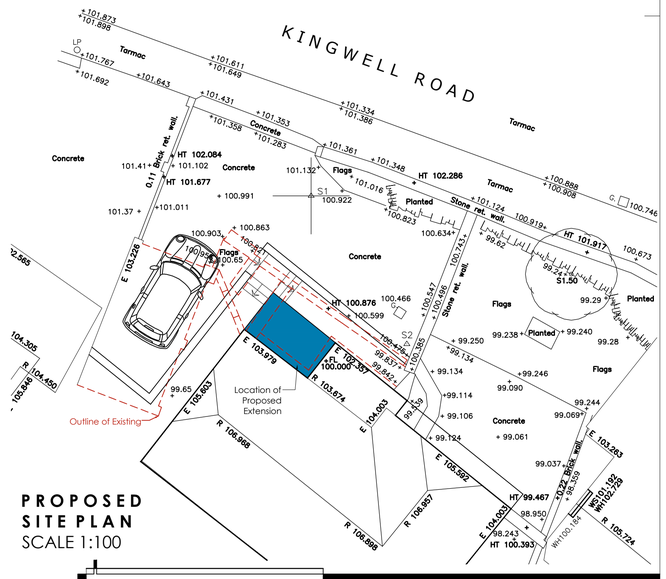

PROPOSED SITE PLAN
SCALE 1:100

White Agus PARTNERSHIP
ARCHITECTURAL SERVICES
OFFICE ONE,
34 VICTORIA ROAD,
BARNSLEY,
S70 2BU
Phone: 01226 208482
Email: info@whiteaguspartnership.co.uk
Web: www.whiteaguspartnership.co.uk

Project.	Client.
PROPOSED WORKS AT 18 KINGWELL ROAD BARNSLEY, S70 4HF	MS LOUISE STEVENSON

Drawing Title.	Date.	Scale.		
PROPOSED PLANS	NOVEMBER 2022	1:50 & 1:100 @ A1		
	Ref.	Dwg. No.	Rev.	
	22–144	01	E	

Date	Suffix	Description
18/01/2023	A	REVISED TO CLIENTS REQUIREMENTS
20/01/2023	B	REVISED TO CLIENTS REQUIREMENTS
25/01/2023	C	REVISED TO CLIENTS REQUIREMENTS
26/01/2023	D	REVISED TO CLIENTS REQUIREMENTS
20/03/2023	E	PROPOSED SIDE EXTENSION ADDED FOR PLANNING