


Drawing No.	Rev No.
MPL001 -004	A

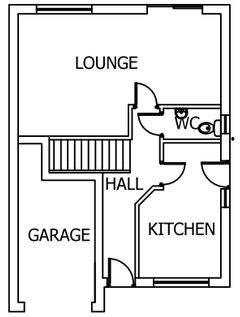


EXISTING GROUND FLOOR PLAN
SCALE 1:200 AT A3

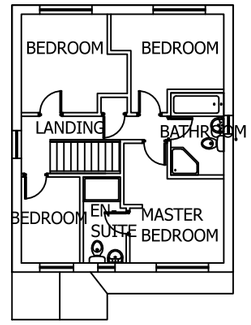

EXISTING FIRST FLOOR PLAN
SCALE 1:200 AT A3

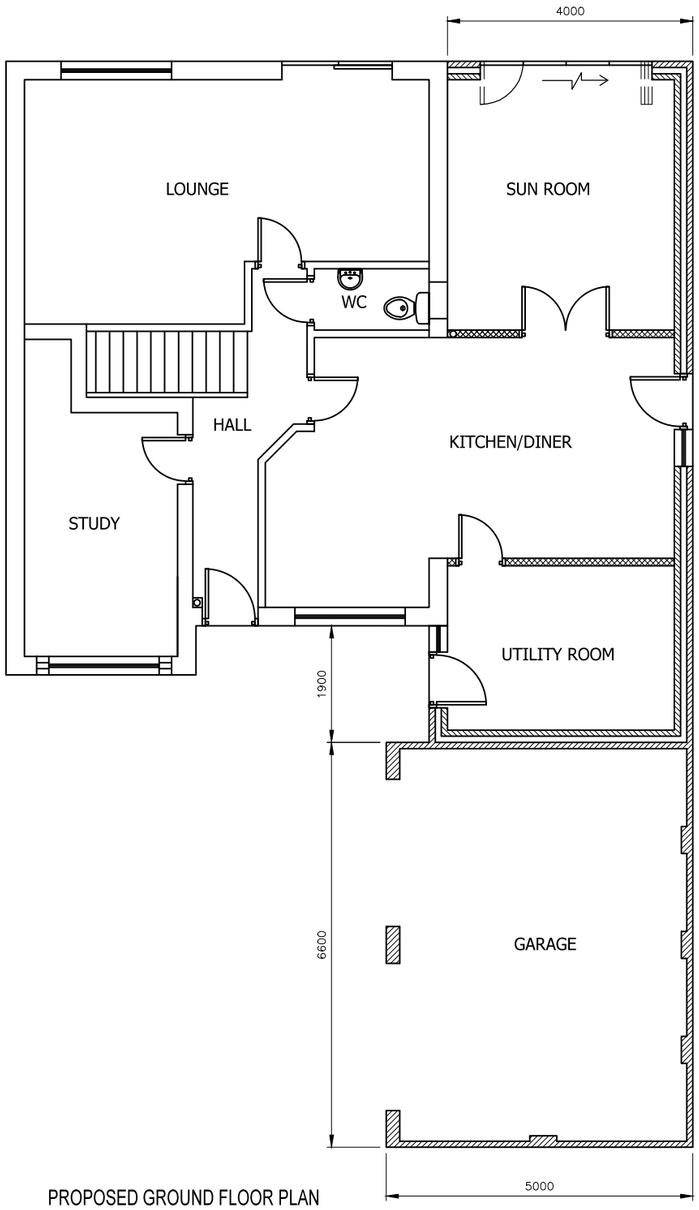

PROPOSED GROUND FLOOR PLAN
SCALE 1:100 AT A3

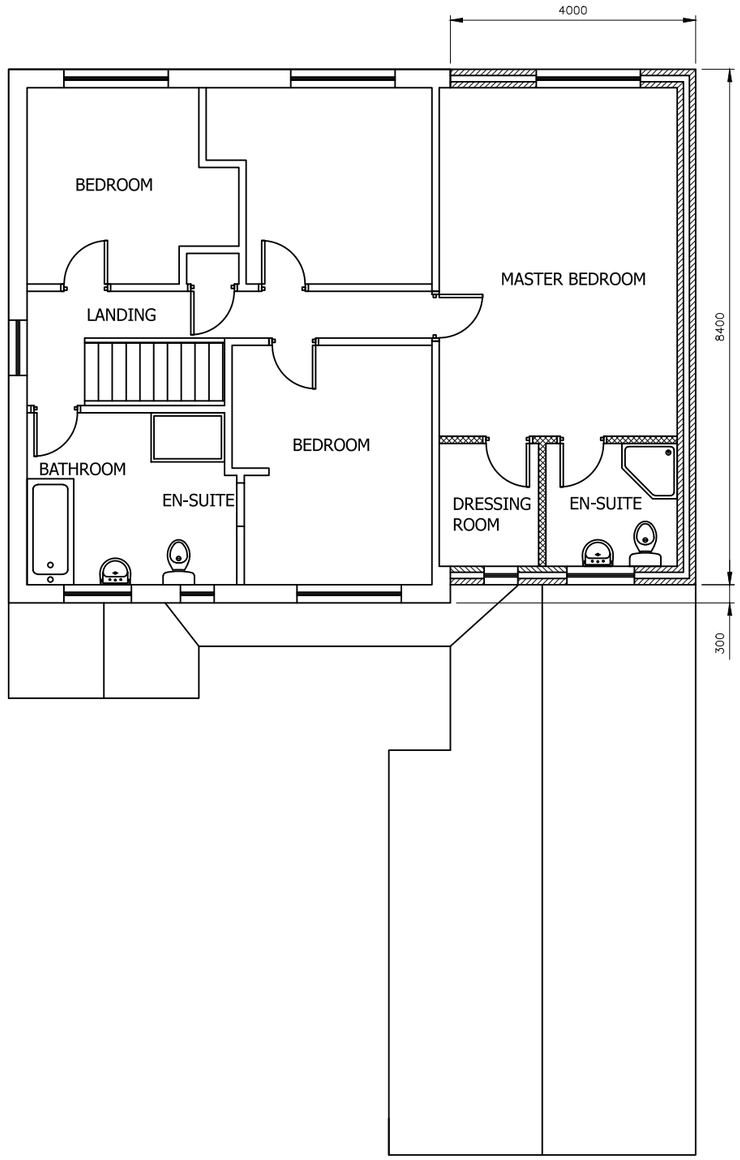

PROPOSED FIRST FLOOR PLAN
SCALE 1:100 AT A3

DO NOT SCALE: Contractor to check all dimensions and report any omissions or errors

NOTES

Rev	Description	By	Chk	App	Date
A	Set back added	JRB			05/02/15

JRB DESIGNS Ltd
1 Saville Road
Cudworth
Barnsley
S72 8LT
Tel: 01226 383542
Fax: 01226 380078
Mob: 07970 541192
Email: john@jrbdesigns.co.uk

This drawing is copyright. © jrbdesigns Ltd.

Client
MR P LAWTON

Drawing Title
PROPOSED PLANS

Address
41 THORNCLIFFE WAY
TANKERSLEY
BARNSLEY
S75 3DN

Project Title:
PROP TWO STOREY SIDE & SINGLE STORET FRONT EXT

Purpose of Issue:
PLANNING

Drawing Status
FIRST ISSUE

Scale at A3	Drawn By	Date	
AS SHOWN	JRB	11/12/2014	
Checked By	Date	Approved By	Date
	11/12/2014		11/12/2014
Project No.	Drawing No.	Revision	
MPL001	004	A	

APPROVAL ☒ INFORMATION ☐ TENDER ☐ CONTRACT ☐ CONSTRUCTION ☐