




Front Elevation
SCALE 1:100

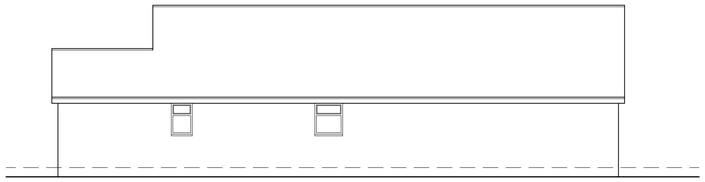


Side Elevation
SCALE 1:100

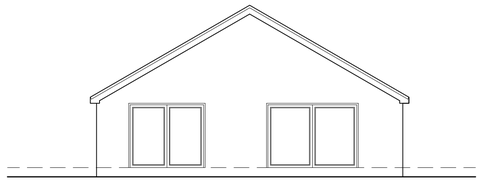

Rear Elevation
SCALE 1:100

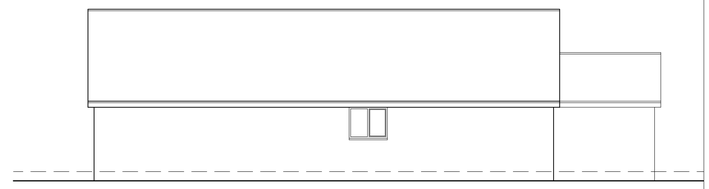


Side Elevation
SCALE 1:100

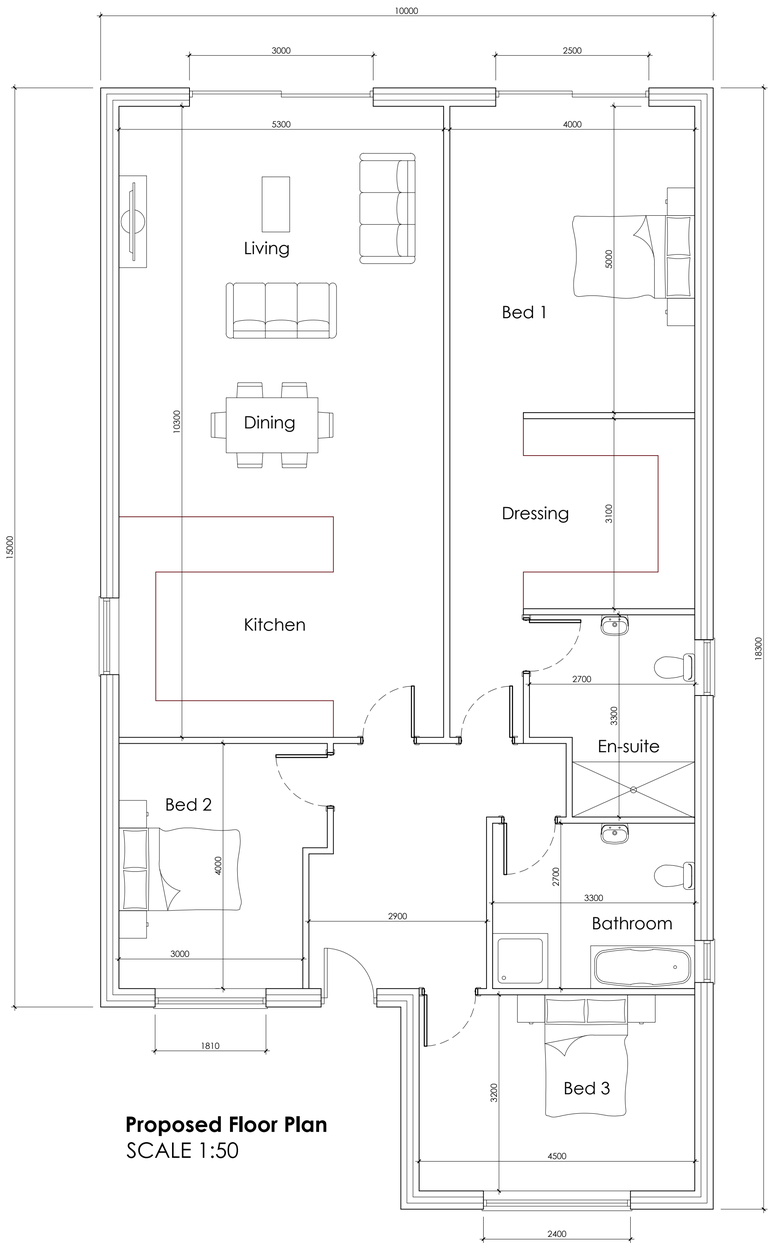

Proposed Floor Plan
SCALE 1:50



Site Plan
SCALE 1:500

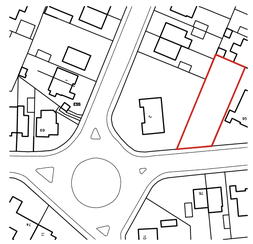



Location Plan
SCALE 1:1250

White Agus PARTNERSHIP
OFFICE ONE,
34 VICTORIA ROAD,
BARNSLEY,
S70 2BU
Phone: 01226 208482
Email: info@whiteaguspartnership.co.uk
Web: www.whiteaguspartnership.co.uk

ARCHITECTURAL SERVICES

Project. PROPOSED BUNGALOW AT LAND ADJ 95 CUMBERLAND DRIVE BARNSLEY, S71 5DF	Client. MR J. KILNER
Drawing Title. PROPOSED PLANS & ELEVATIONS	Date. JAN 2012 · Scale. 1:50 @ A1 Ref. 19–137 · Dwg. No. 01 · Rev. A

Date	Suffix	Description	Date	Suffix	Description
29/05/2020	A	LANDSCAPING ADDED			