

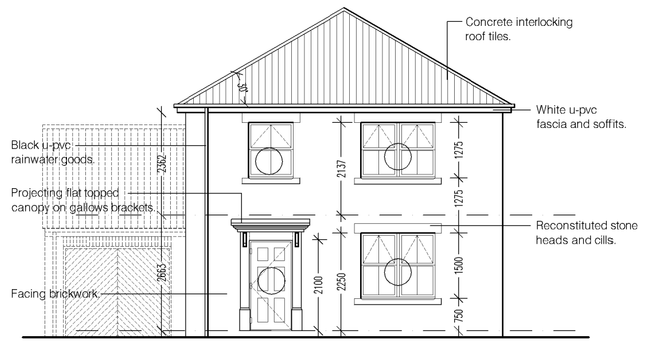



Front Elevation

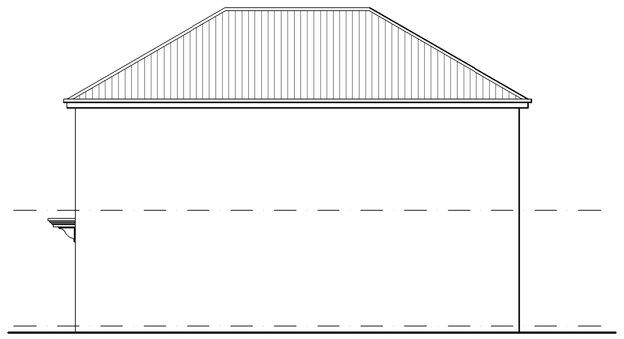


Side Elevation

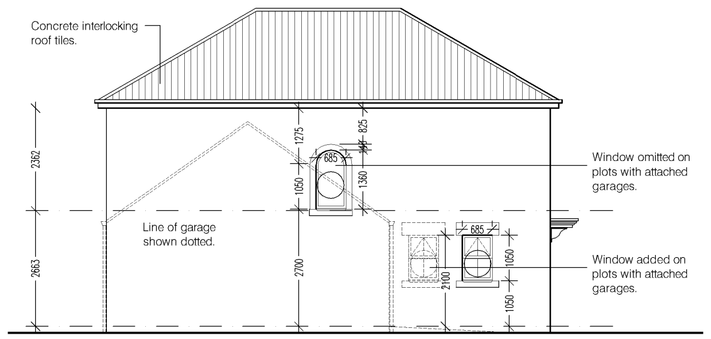


Side Elevation

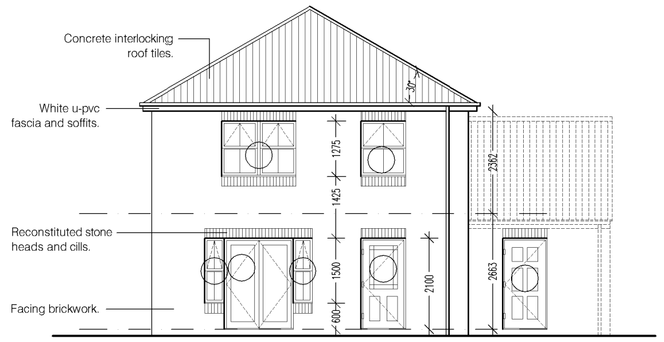


Rear Elevation

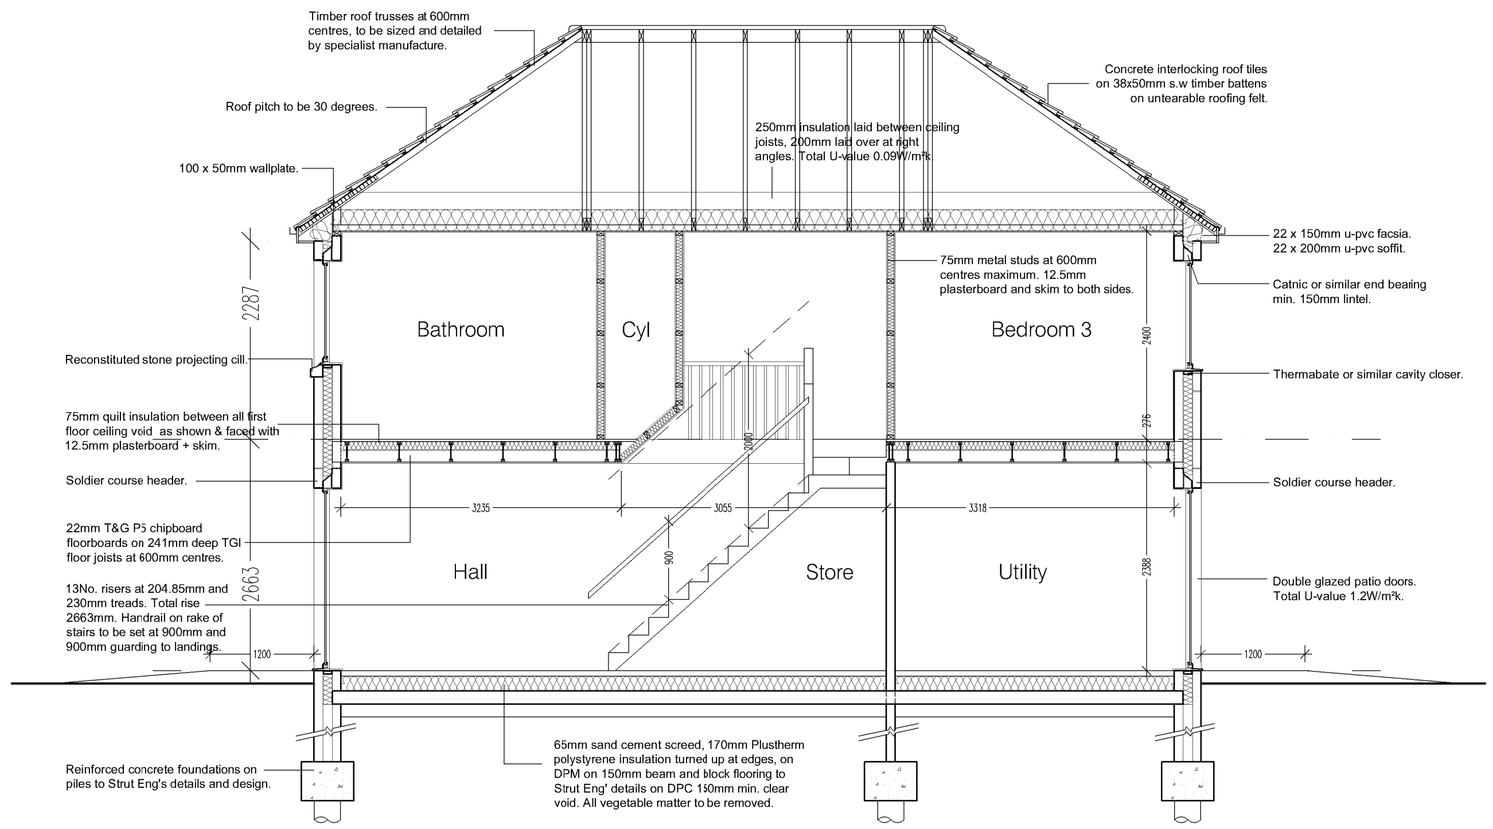

Section A-A

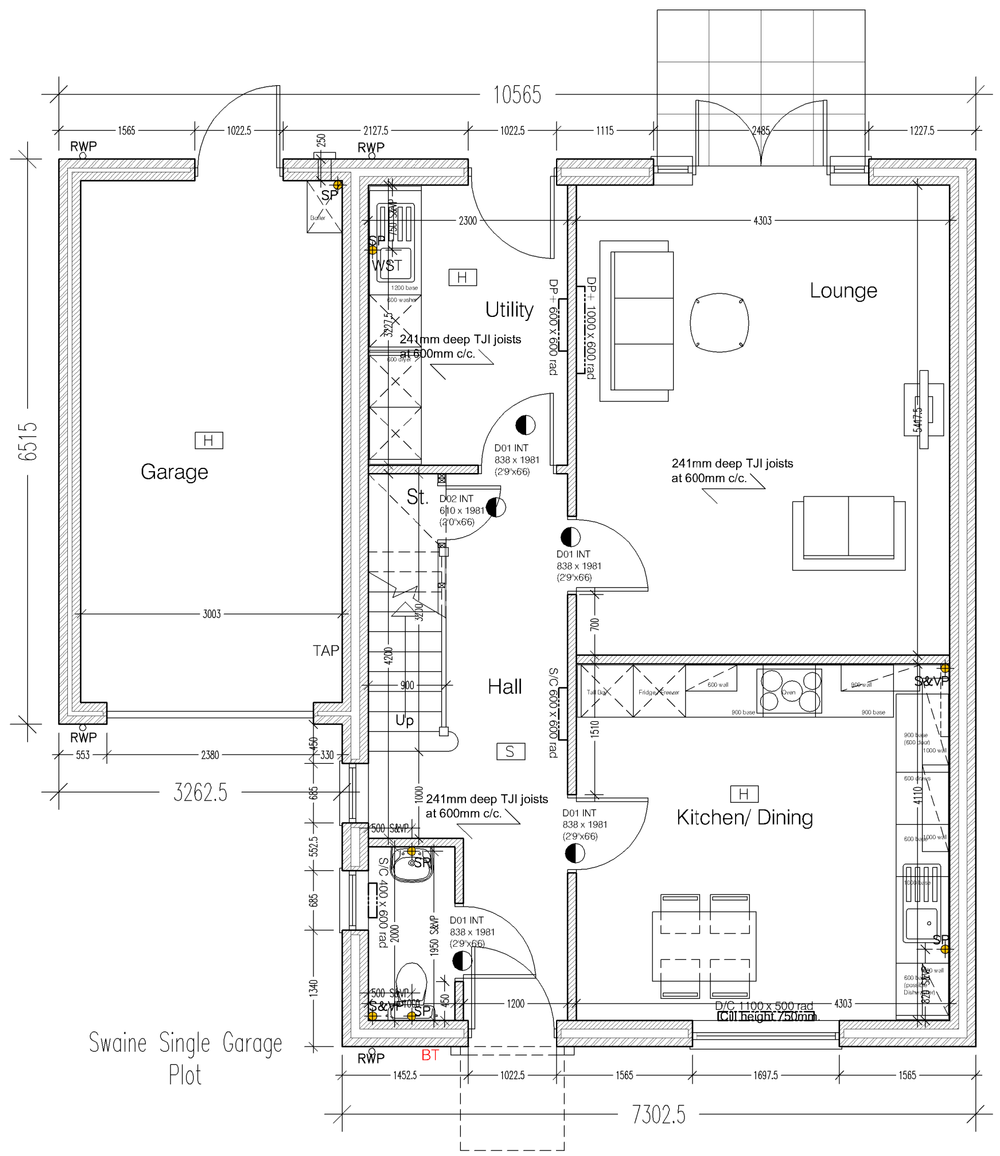

Ground Floor Plan

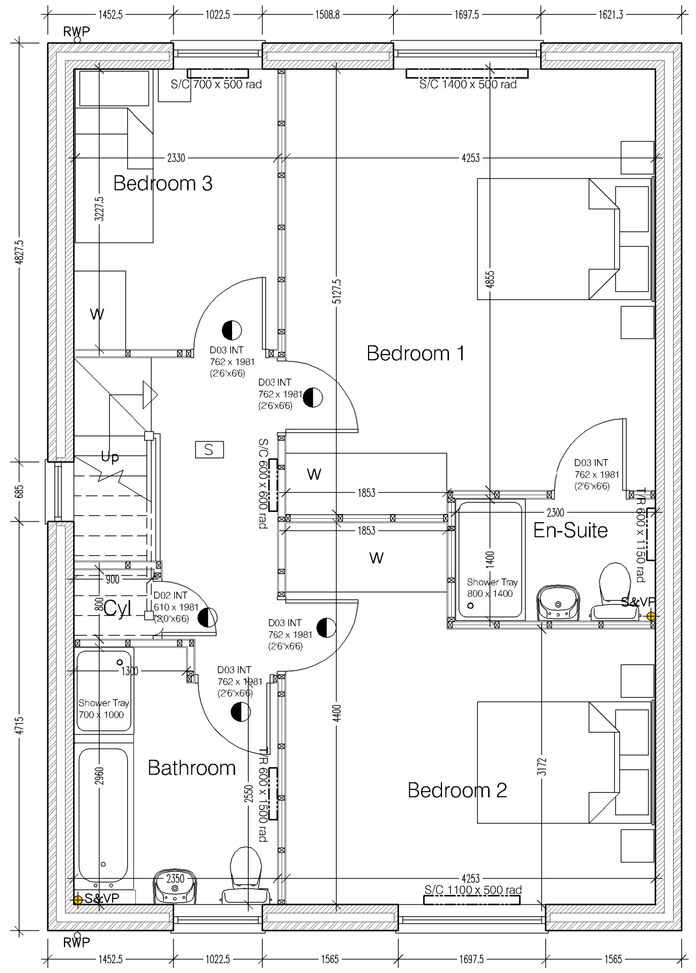

First Floor Plan

Type Swaine - 3 Bedroom 2 storey
128.40 Sq. m. (1382.09 Sq.ft.)

House Type Swaine

Project: Saul Homes
Standard House Types

Title: House Type 'Swaine'
Ground and First Floor Plan,
Elevations and Section A-A

Scales: 1:50,100@A1 | Drawn: PJ | Date: 10 / 17 | Checked:

Drawing no: SH / ST / 24 | Rev:

Burntwood Office Park
Common Road
Brierley
Barnsley
S72 9ET
T: 01226 707090
F: 01226 707091
info@saulhomes.co.uk
www.saulhomes.co.uk

SAUL HOMES

Residential Development at
Hall Gardens, Barnsley

THIS DRAWING IS THE COPYRIIGHT OF SAUL HOMES