
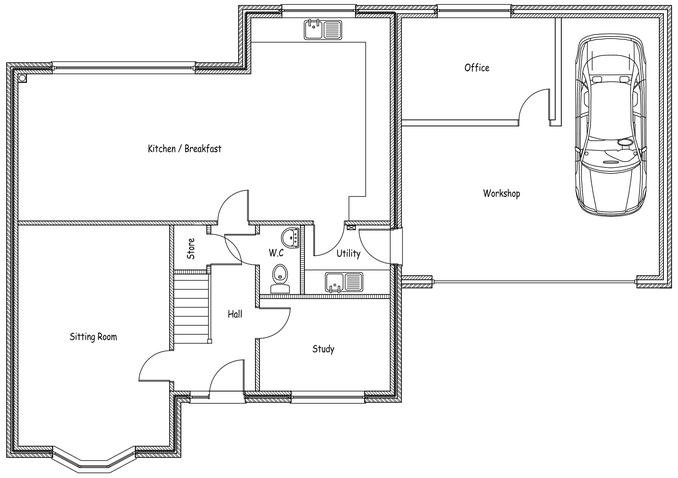



Ground Floor Plan

Scale 1:75

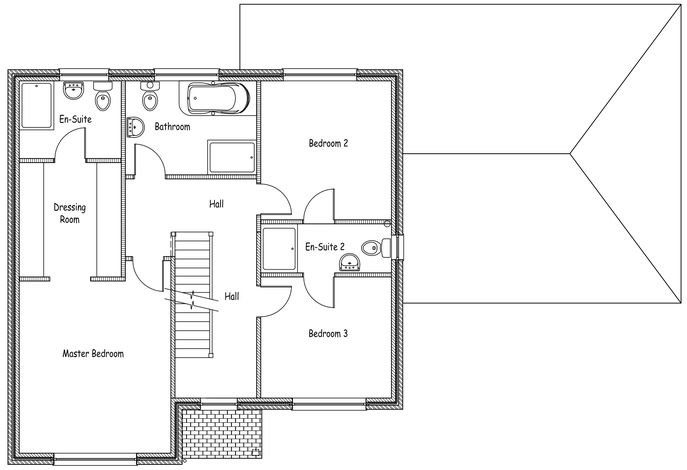

First Floor Plan

Scale 1:75

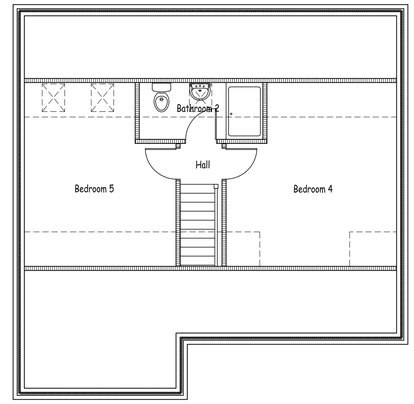


Second Floor Plan

Scale 1:75




Proposed Front Elevation

Scale 1:75

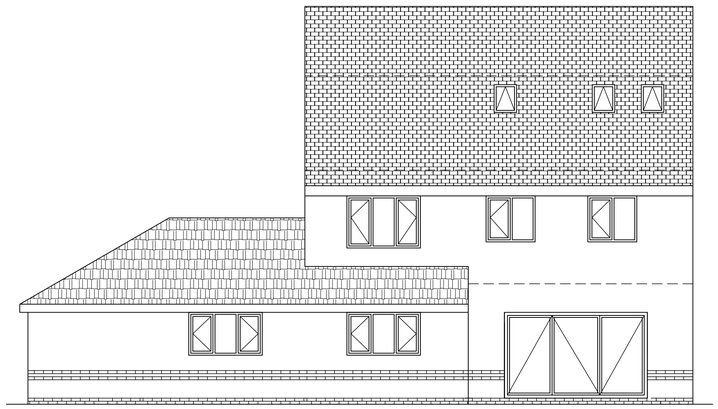


Proposed Rear Elevation

Scale 1:75

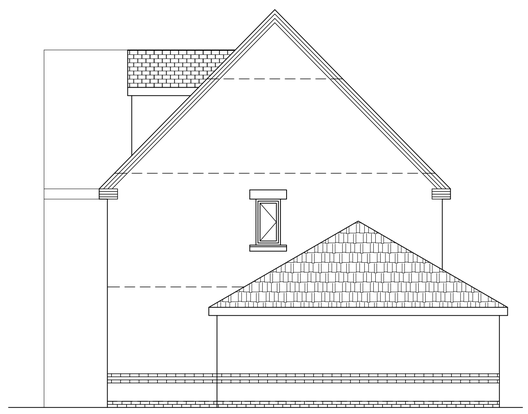

Proposed West Elevation

Scale 1:75

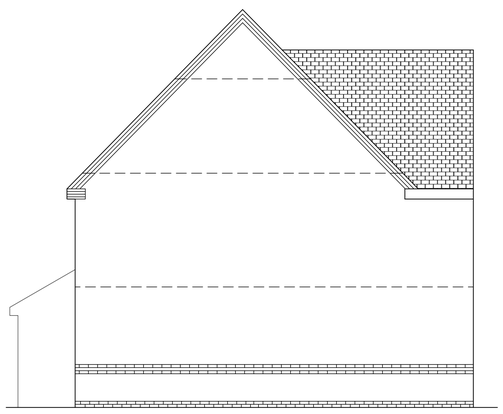

Proposed East Elevation

Scale 1:75

PROJECT:
2No. Detached Dwelling with Double Garage
Pennine View, Off Wentworth Road
Blacker Hill, Barnsley

CLIENT:
Mrs Claire Younger

TITLE:
Plot 1 Planning Application

SCALE: 1:75	DRAWN BY:	CHECKED BY:	DRAWING No.:	REV.:
DATE: Mar 09	CY	CY	P-01	A