


NORTH ELEVATION

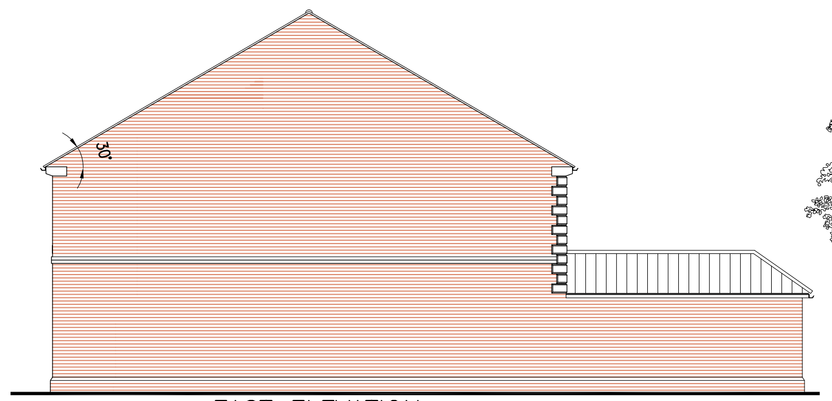


EAST ELEVATION




SOUTH ELEVATION




WEST ELEVATION

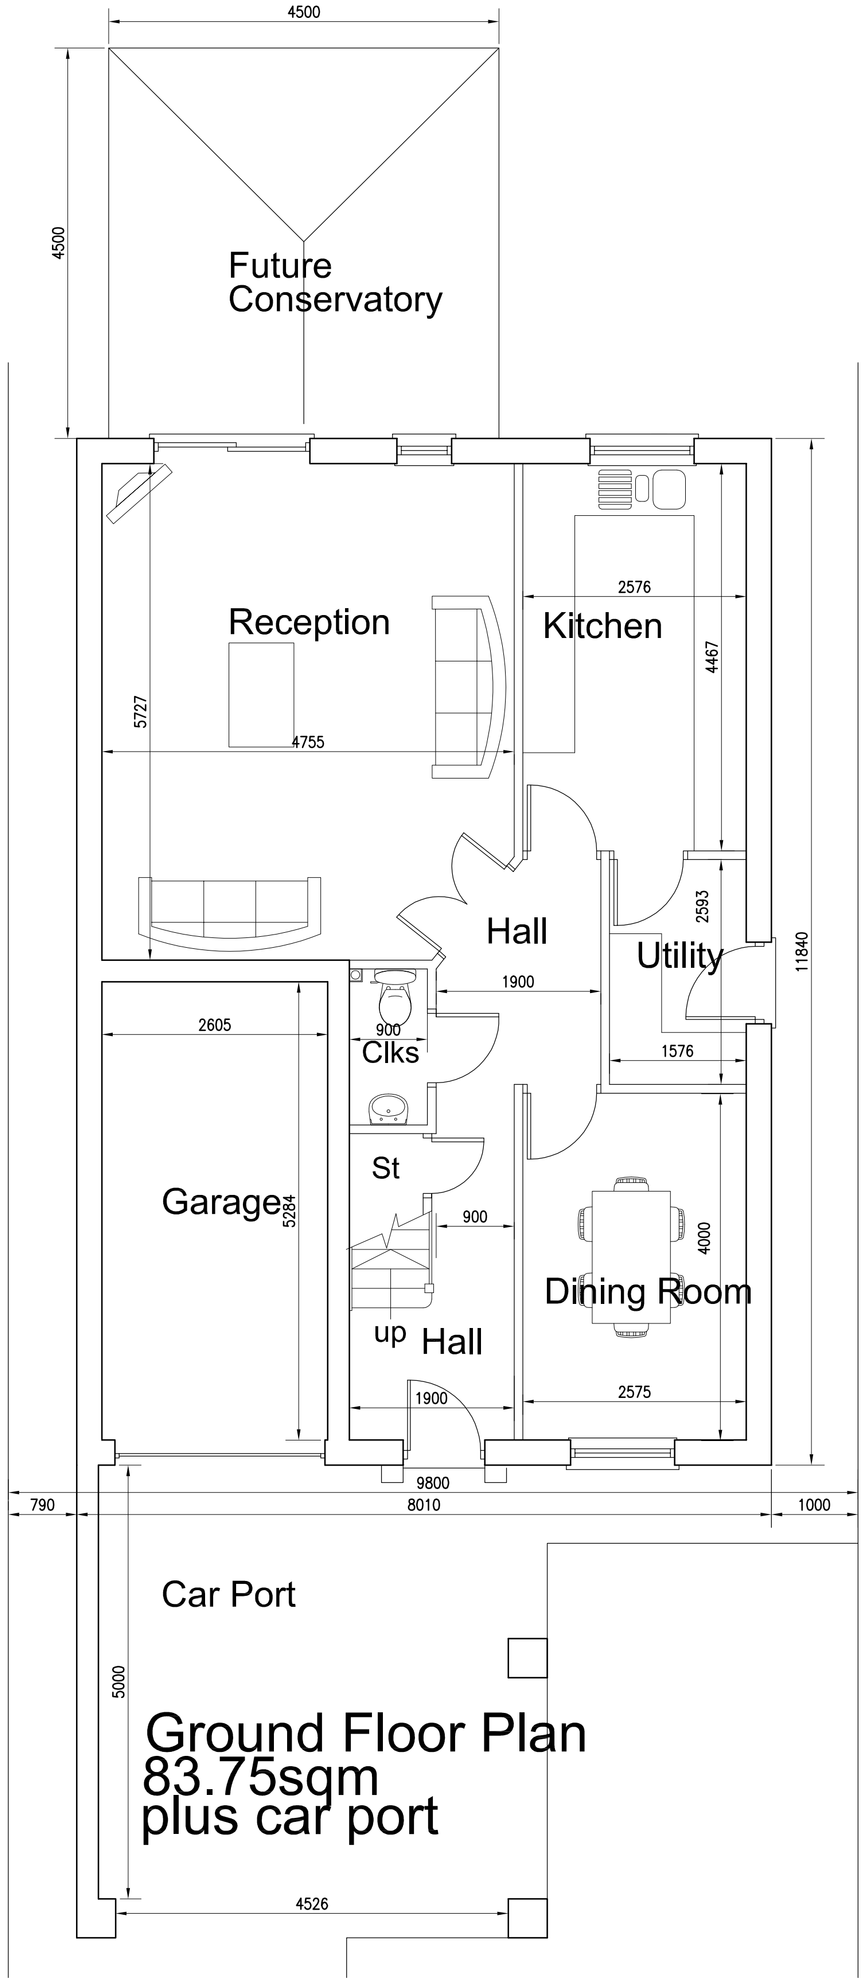

Ground Floor Plan
83.75sqm
plus car port

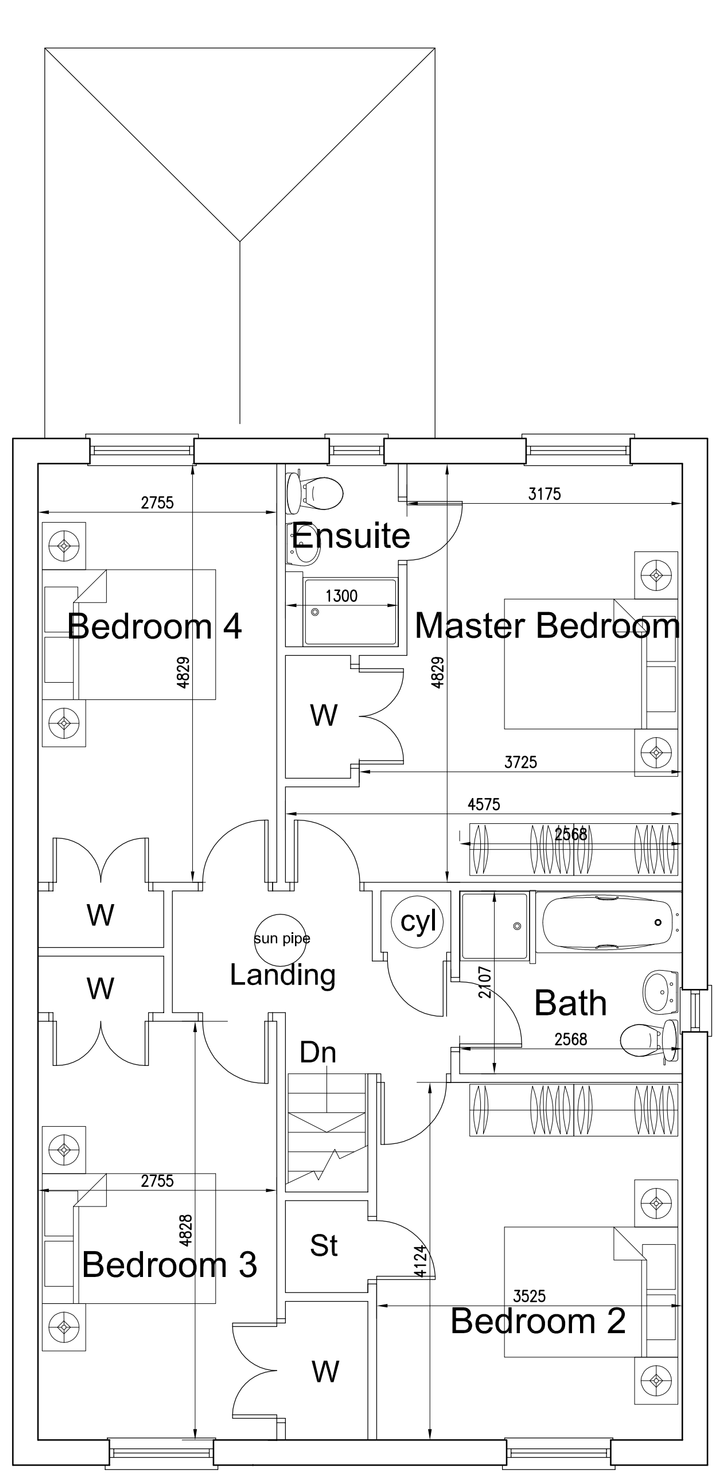

First Floor Plan
83.75sqm

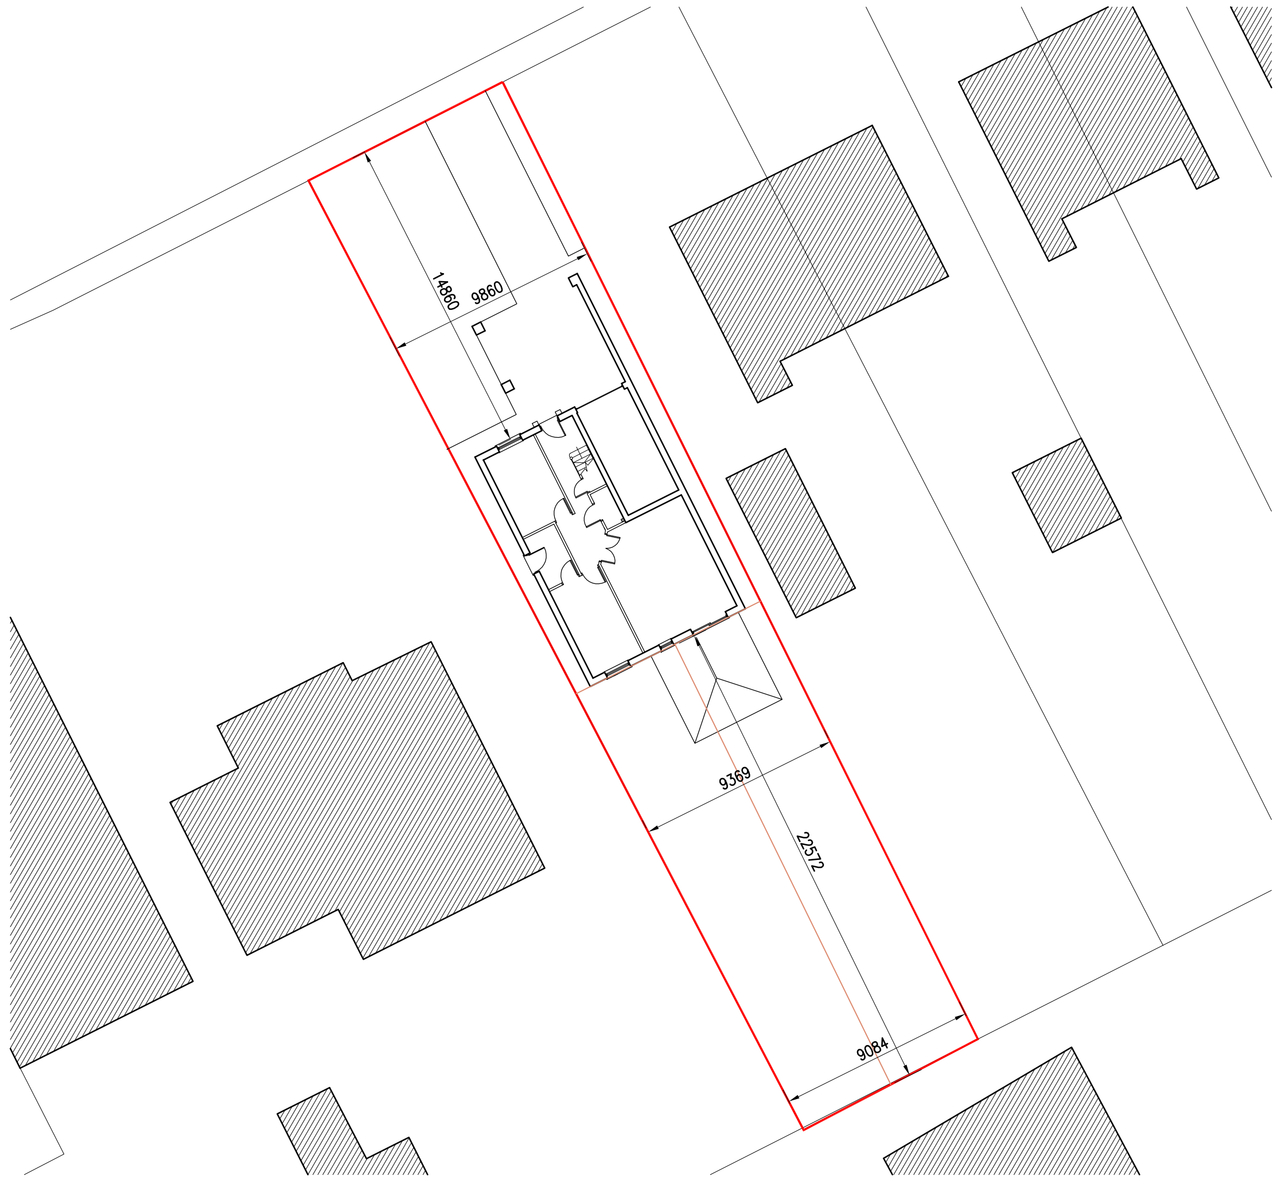

BLOCK PLAN

0 SCALE 1:50 4m
0 SCALE 1:100 8m
0 SCALE 1:200 16m
0 SCALE 1:500 40m
0 SCALE 1:1250 100m

REV A AMENDED TO CLIENTS INSTRUCTIONS 10-6-09

REVISION	DR	CH	DATE

pb ARCHITECTURAL DESIGN
PROJECT MANAGEMENT
SPECIFICATION MANAGEMENT
COMPUTER AIDED DESIGN
25 MILL HILL AVENUE, PONTEFRACT, WEST YORKSHIRE

CLIENT: Miss B L L HADFIELD

PROJECT: 251 BURTON ROAD MONK BRETTON

DRAWING: SKETCH PROPOSALS OPTIONS A&B

SCALE	DATE	DRAWN BY	CHECKED BY
1:50/1:100	JUNE 09	pb	

DRAWING No.: HAD/01

REVISION: A

© COPYRIGHT: ALL RIGHTS RESERVED. THIS DRAWING MUST NOT BE REPRODUCED WITHOUT PERMISSION.
DO NOT SCALE.
THE CONTRACTOR IS RESPONSIBLE FOR CHECKING DIMENSIONS WHICH ARE IN MILLIMETRES, UNLESS OTHERWISE STATED.