



FRONT ELEVATION


SIDE ELEVATION

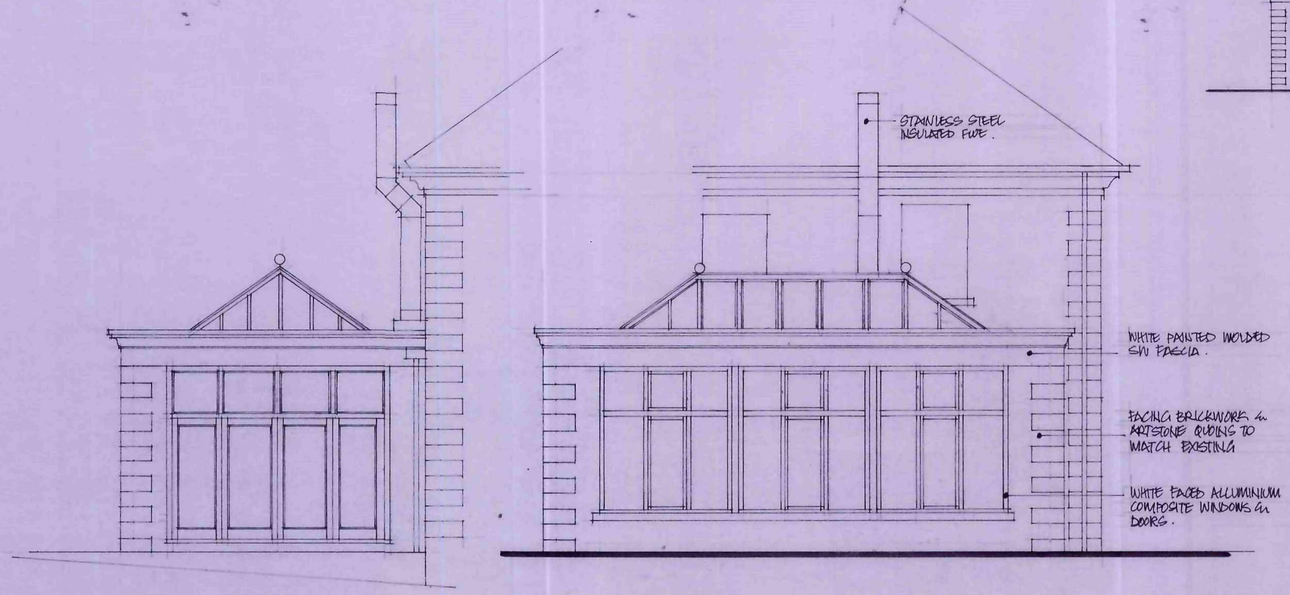


FRONT ELEVATION

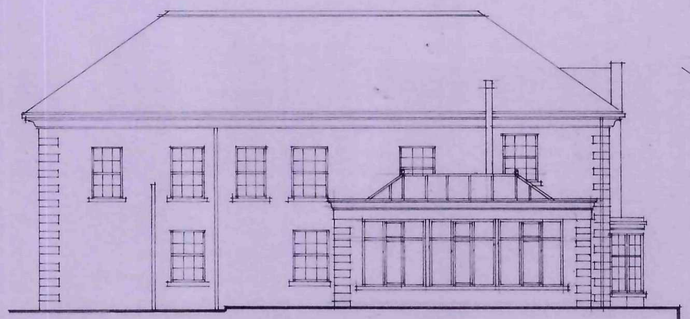


SIDE ELEVATION

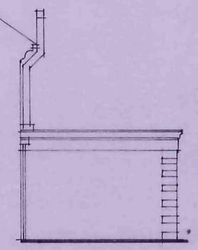

REAR

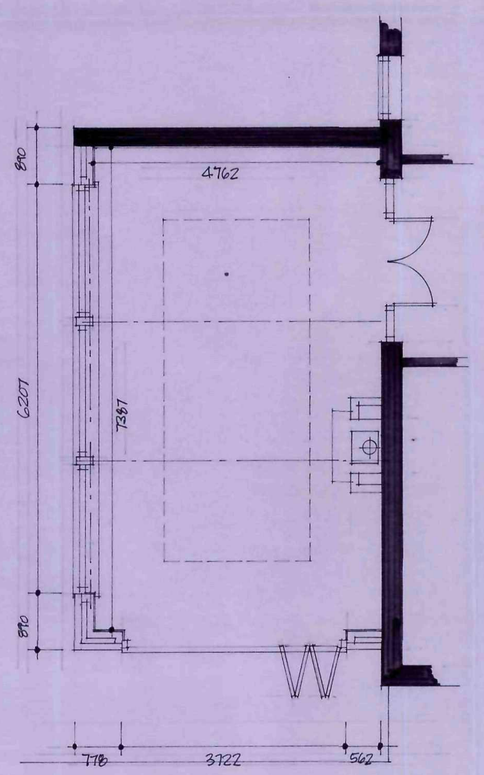

FLOOR PLAN

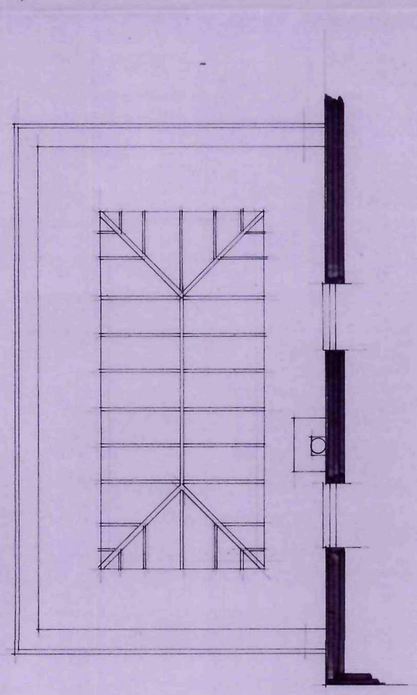

ROOF PLAN

SECTION

Ref.	Revision	Date

Client

MR & MRS P HARKNESS

Project

KERESFORTH HALL
KERESFORTH HALL RD
BARNSLEY

Title

DETAILED PROPOSALS

Scale: 1:100 1:50 Drawn: SL


Date: JUNE 10 Drawing No: R/3/2

BDS

BUILDING DESIGN SERVICES
15 Hunters Avenue Barnsley S70 6PL
TEL: 01226 733224




FRONT ELEVATION

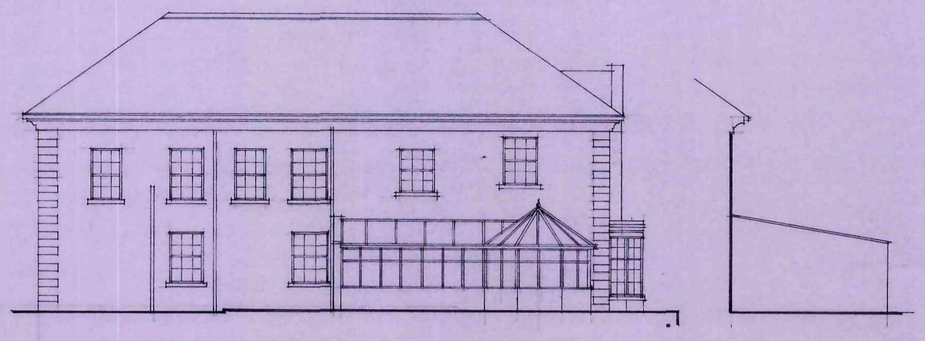


SIDE ELEVATION

REAR

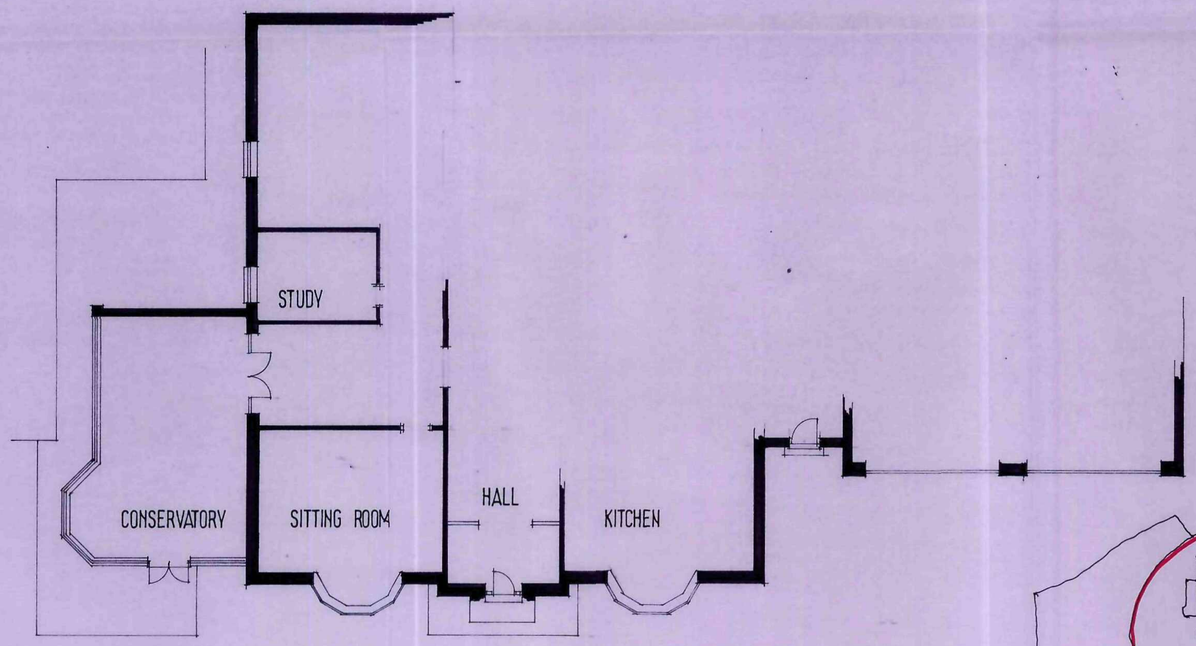

GROUND FLOOR PLAN

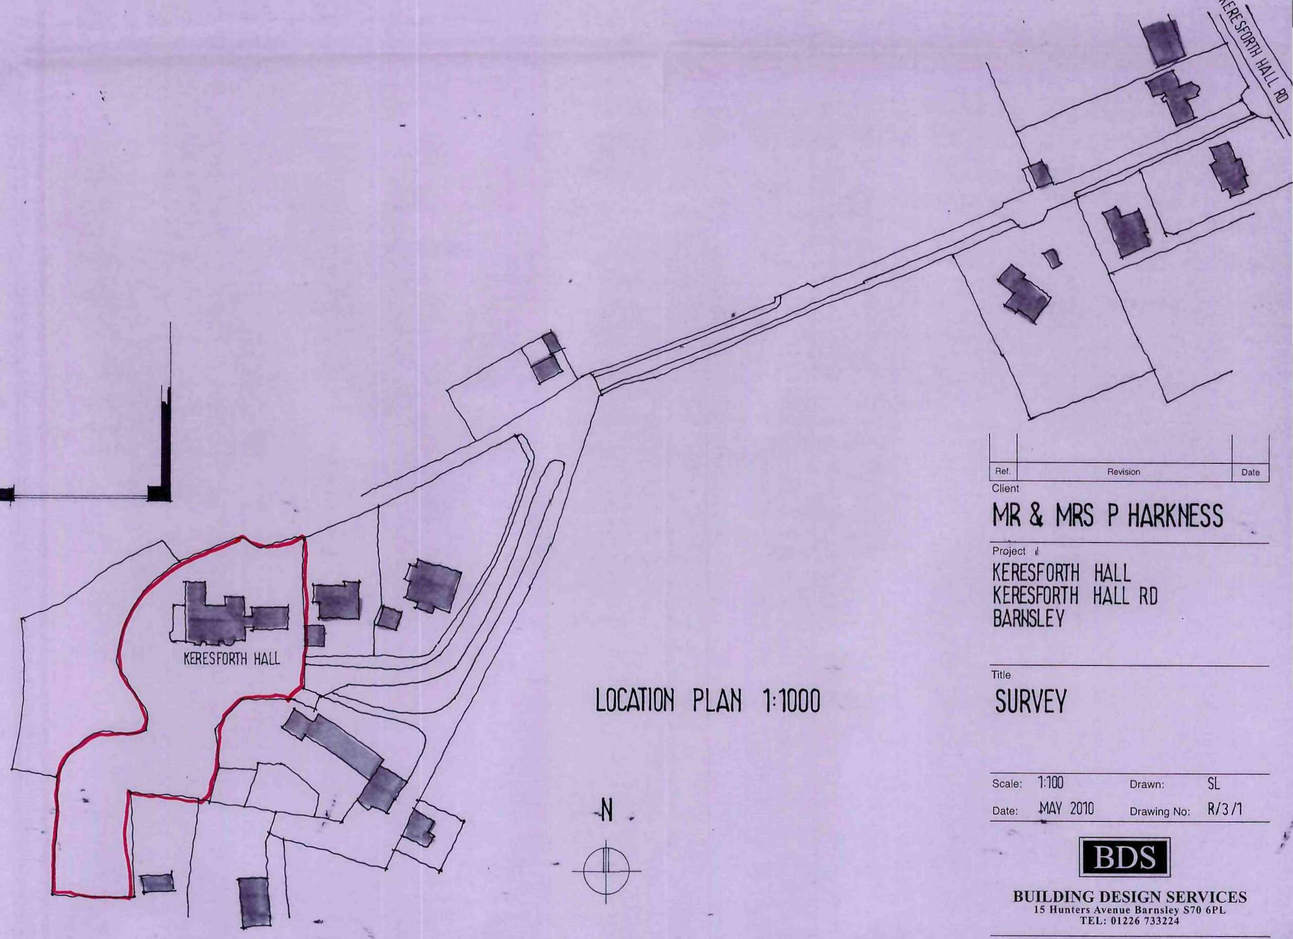

LOCATION PLAN 1:1000

N

Ref.	Revision	Date

Client

MR & MRS P HARKNESS

Project

KERESFORTH HALL
KERESFORTH HALL RD
BARNSLEY

Title

SURVEY

Scale: 1:100 Drawn: SL

Date: MAY 2010 Drawing No: R/3/1

BDS

BUILDING DESIGN SERVICES
15 Hunters Avenue Barnsley S70 6PL
TEL: 01226 733224