


SIDE ELEVATION AS PROPOSED

FRONT ELEVATION AS PROPOSED


REAR ELEVATION AS PROPOSED

SIDE ELEVATION AS PROPOSED

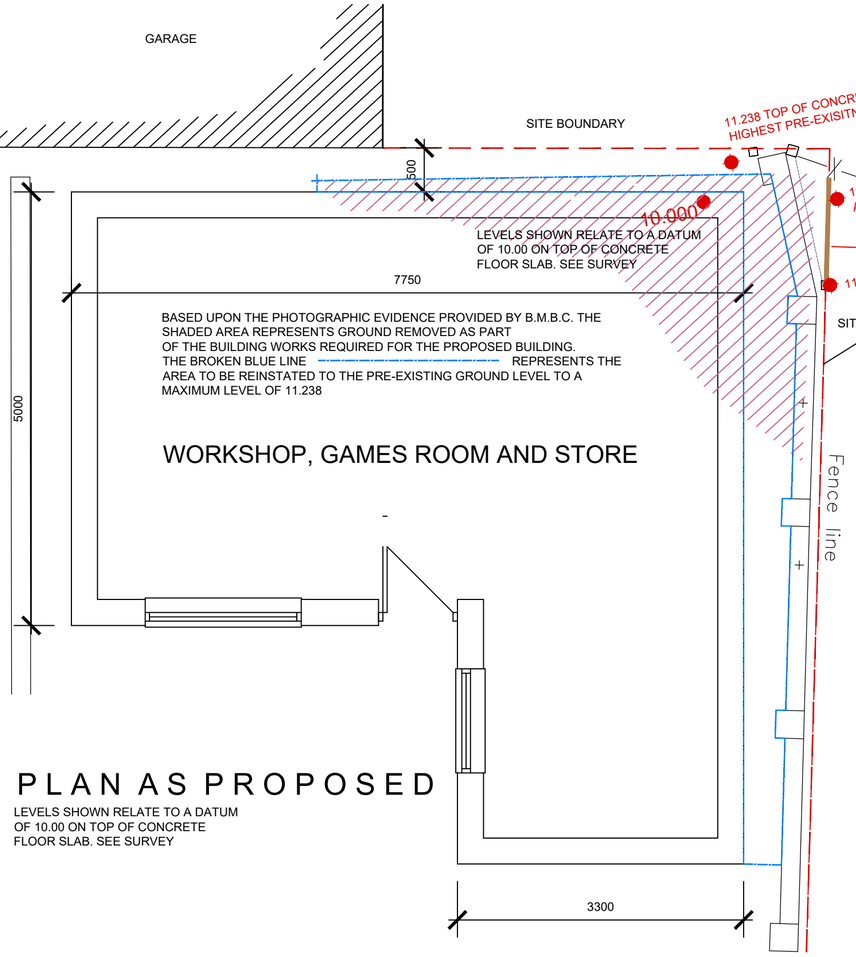


PLAN AS PROPOSED

LEVELS SHOWN RELATE TO A DATUM
OF 10.00 ON TOP OF CONCRETE
FLOOR SLAB. SEE SURVEY

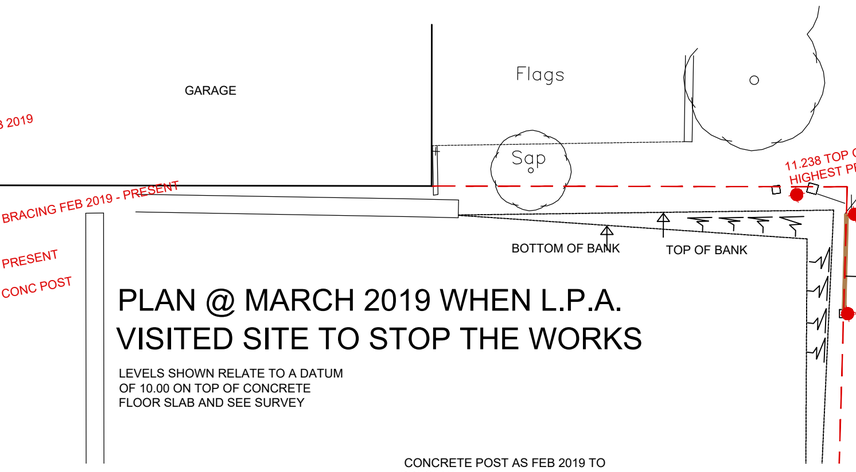

PLAN @ MARCH 2019 WHEN L.P.A. VISITED SITE TO STOP THE WORKS

LEVELS SHOWN RELATE TO A DATUM
OF 10.00 ON TOP OF CONCRETE
FLOOR SLAB AND SEE SURVEY

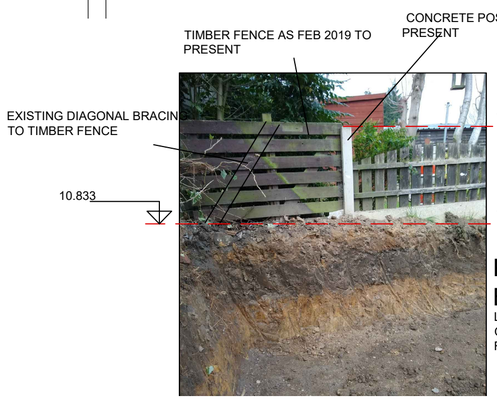


PHOTOGRAPH TAKEN BY B.M.B.C. MARCH 2019

LEVELS SHOWN RELATE TO A DATUM
OF 10.00 ON TOP OF CONCRETE
FLOOR SLAB. SEE SURVEY



PHOTOGRAPH TAKEN BY MR BARNETT MARCH 2019

LEVELS SHOWN RELATE TO A DATUM
OF 10.00 ON TOP OF CONCRETE
FLOOR SLAB. SEE SURVEY

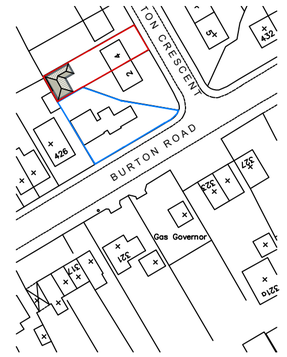

LOCATION PLAN

SCALE 1:1250

White Agus PARTNERSHIP
OFFICE ONE
34 VICTORIA ROAD
BARNSLEY.
S70 2BU
Phone: 01226 208482
Email: info@whiteaguspartnership.co.uk
Web: www.whiteaguspartnership.co.uk
ARCHITECTURAL SERVICES

Project. WORKSHOP, STORE & GAMES ROOM AT 4 BURTON CRESCENT, MONK BRETTON BARNSLEY, S71 2QD	Client. MR CYRIL BARNETT
Drawing Title. 500MM BOUNDARY OFFSET PLANS AND ELEVATIONS	Date. JAN 2021 / Scale. 1:50 & 1:100 @ A2
	Ref. 17–151 / Dwg. No. 11 / Rev.

Date	Suffix	Description	Date	Suffix	Description