




Front Elevation

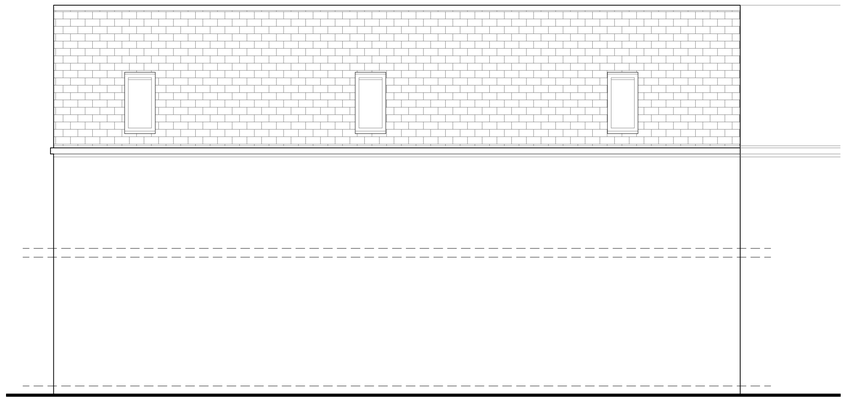


Rear Elevation

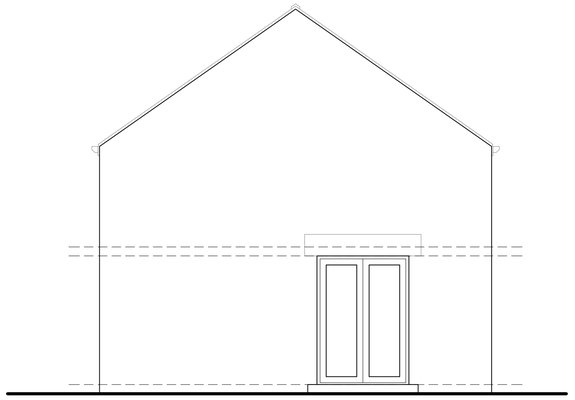


Side Elevation

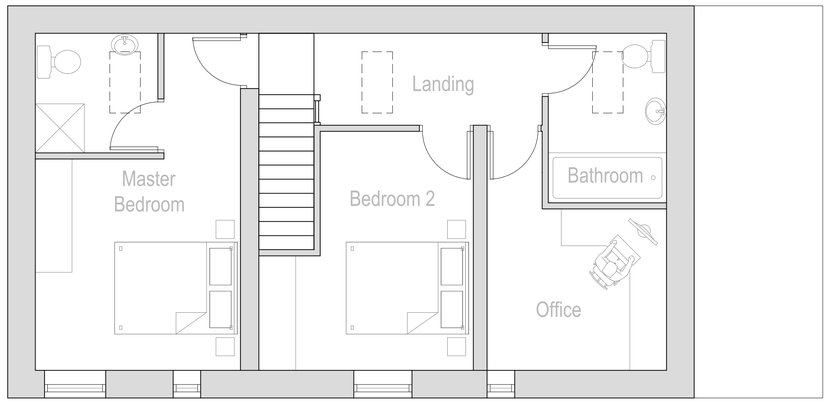

First Floor plan

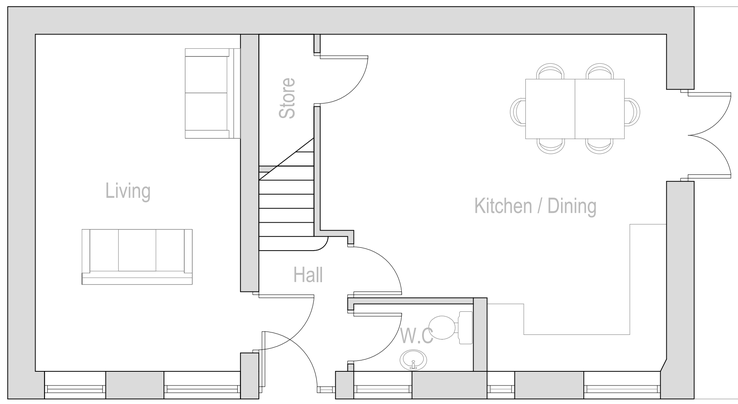

Ground Floor plan

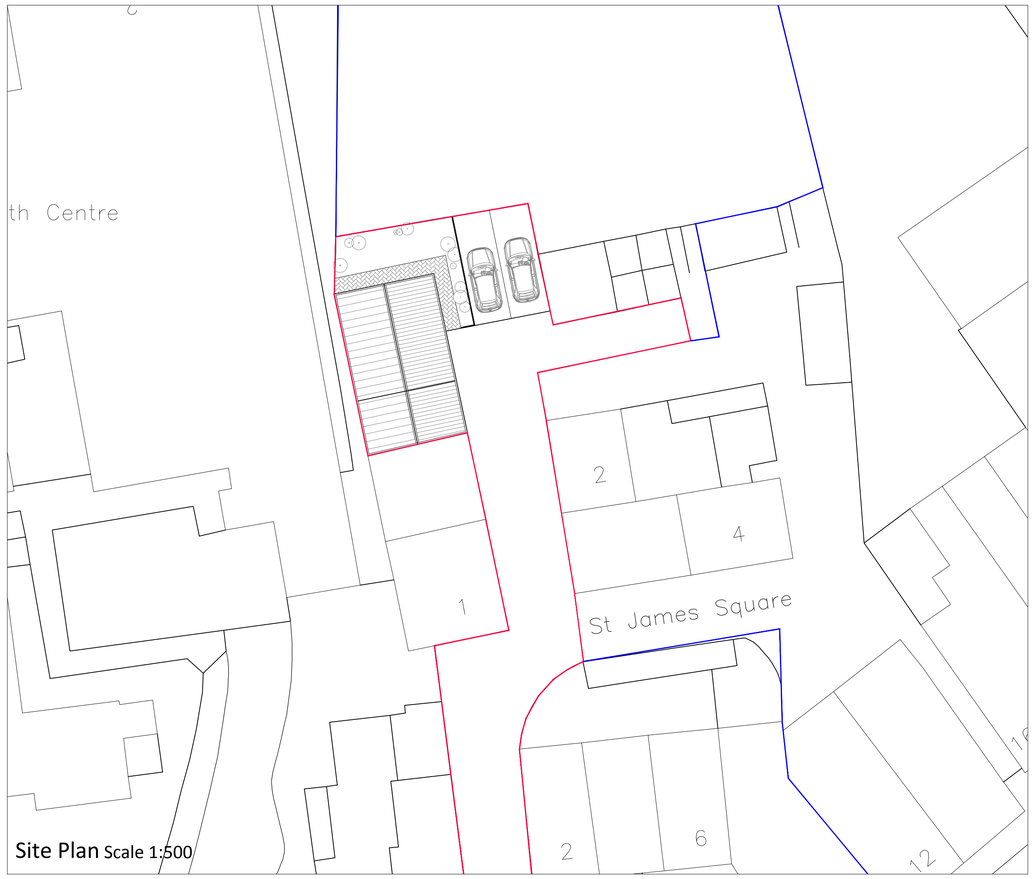

Site Plan Scale 1:500



Location Plan Scale 1:1250

Rev.

Client: MR DAVE LABAN

Project:
HIGH STREET
HOYLAND
S74 9AB

Drawing Title:
Proposed Plans, Elevations
Location/Site Plans

Scales:	1:50,1250,500	Cad ref :	TADS/Dave Laban
Drawn:	CRS	Checked:	Date: May 13
Project no.		Drawing no.	Rev.
...		002	

JVNA
JENKINS • VEITCH • NOLAN ARCHITECTURE LTD

Jenkins Veitch Nolan Architecture Ltd
JVN Architecture
Unit 19 Ravenshorn Way
Renishaw, Sheffield S21 3WY
T: 01246 432 338
E: info@jvnarchitecture.com

© Copyright exists on design and information contained in this drawing