
Homes By Strata Flat Type Como

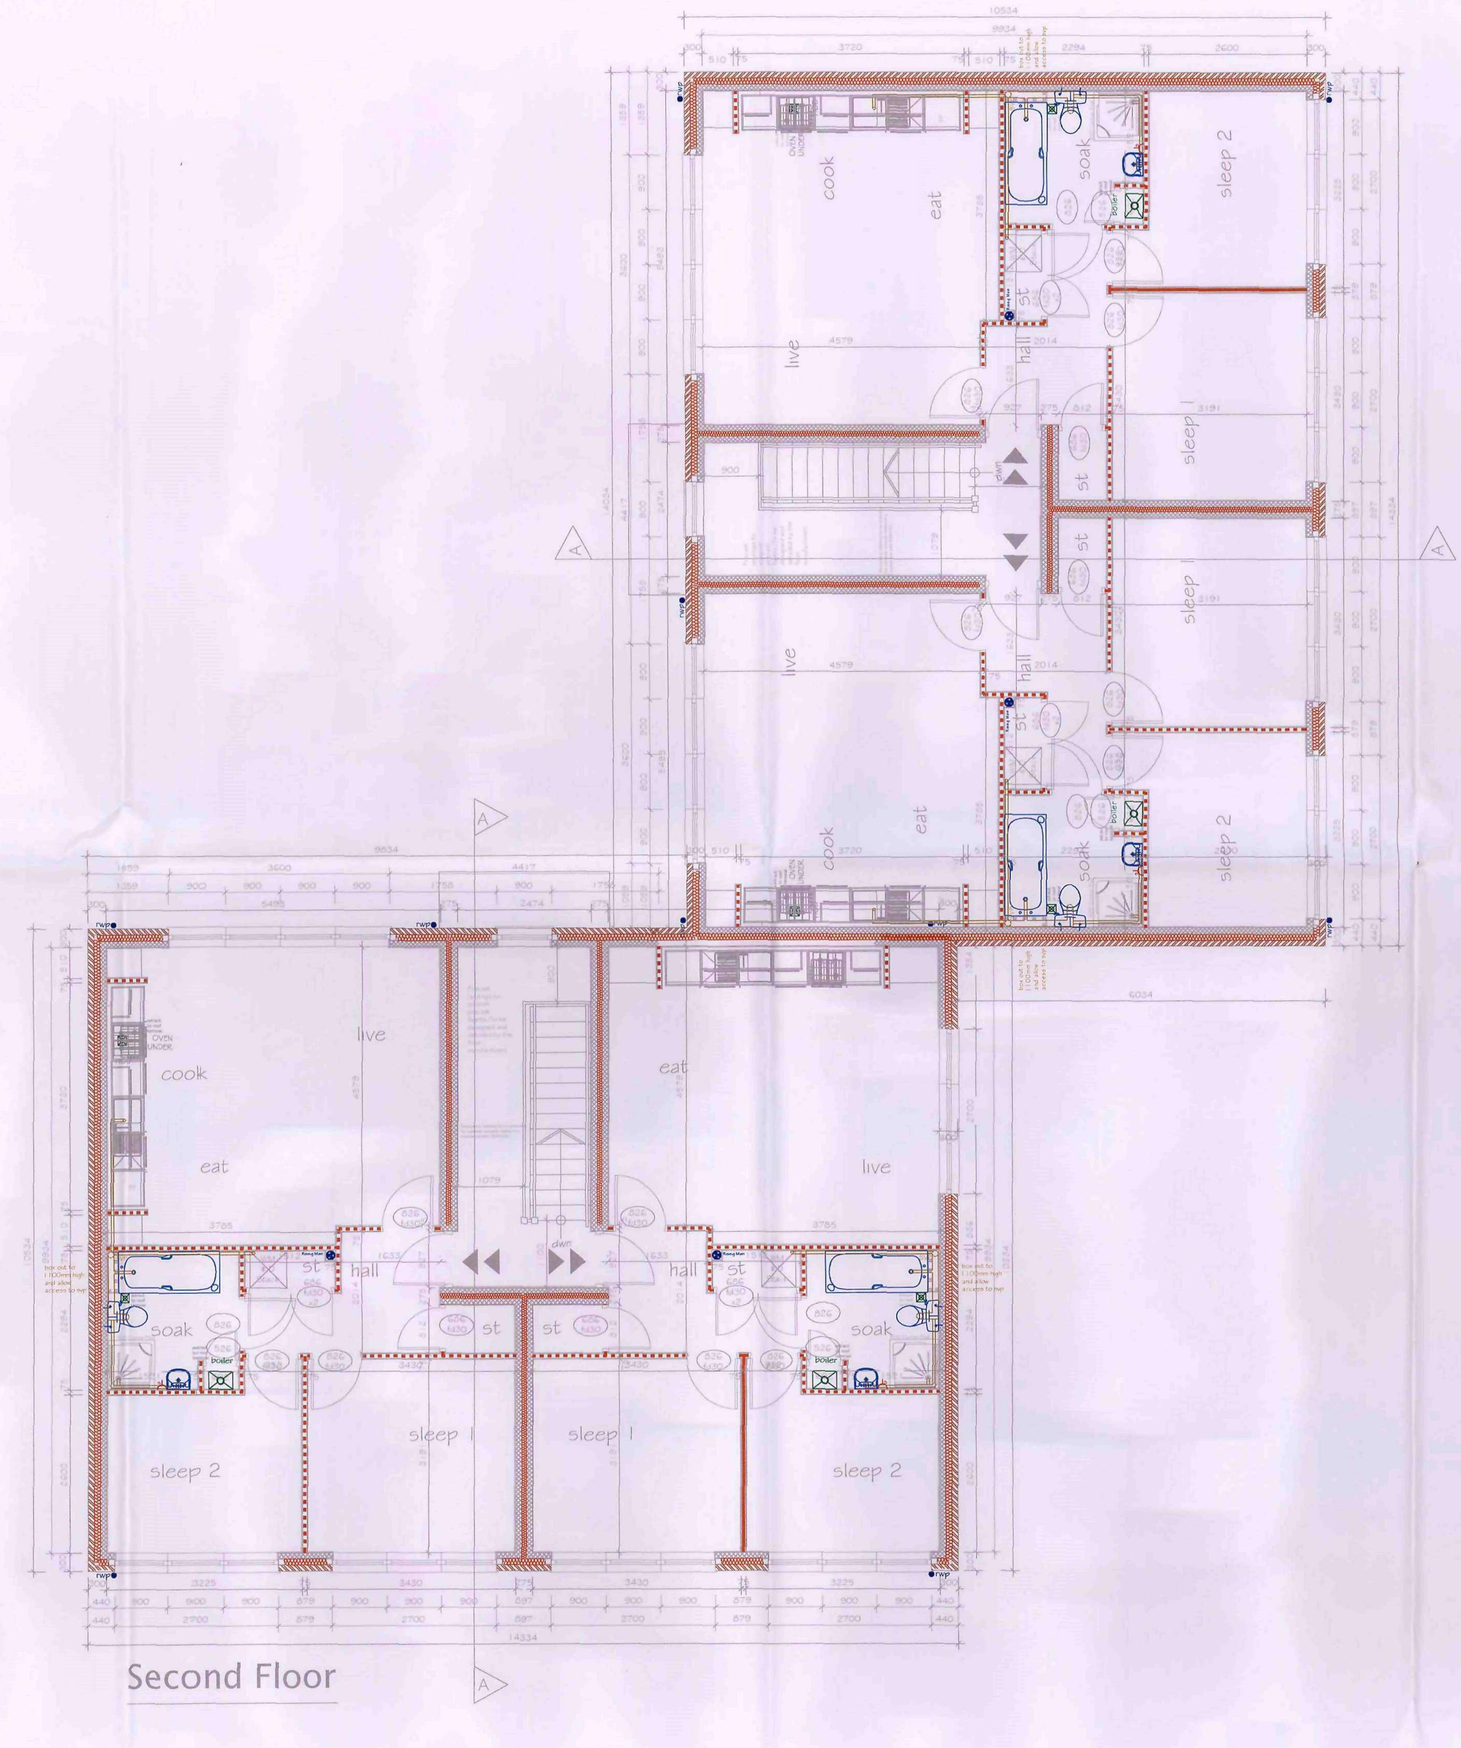

All work to be carried out in accordance with the requirements of the Building Regulations,Water Authority and the Construction (Design and Management) Regulations currently in force.

Do not scale from this drawing. Architect to be notified of any discrepancies.

Verify relevant dimensions on site before commencing work or preparing shop drawings. This drawing is copyright.

Rev:	Date:	Action:

KEY:

- 100mm External Leaf.
- 100mm Block Work Inner Leaf.
- 75mm timber studwork partitions
- 75mm timber studwork partitions with insulation

Service Legend

- Single light switch.
- 2 way light switch.
- 3 way light switch.
- Pull chord switch.
- Single pendant light point.
- Single pendant energy efficient light point.
- Wall mounted light point.
- Extract fan socket (2150 high)
- Extract fan
- Double switched socket.
- Smoke alarm
- Heat Detector
- Room air heating stat control.
- External wall-mounted light fitting
- Fused spur outlet
- Radiator Position
- Ceiling mounted extractor fan.
- Immersion heater switch.
- Multi-plate
- BT point.
- TV point.
- Shaver socket.
- Door bell push.
- Alarm.
- Consumer unit.
- External tap.
- Fluorescent Strip
- TV aerial socket.
- Double socket below worktop.
- Cooker isolater switch (1050 high)
- Boiler switch (1050 high)
- Programmer (1050 high)
- Single switched socket above worktop.
- Double switched socket above worktop.

NB: ELECTRICAL COMPONENT HEIGHTS ABOVE FFL TO COMPLY WITH APPROVED DOCUMENT PART M.

Barnsley Metropolitan Borough Council
03 MAR 2008
Corporate Mail Room

homes by strata

strata homes limited quay point lakeside doncaster DN4 5PL
T 01302 308508 F 01302 308501 www.homesbystrata.co.uk

scale: 1:50 | drawn by: AR | date: 9/10/06

Project: LIFE FLAT TYPES
Longcar Only


Drawing: COMO (642 sq.ft.)
SECOND FLOOR PLAN LAYOUTS

Drawing Number:	House Ref	Drawing
	L3	05

Revision

\\Lion\03-SHV\07 - Design\01 - Sites\02 - Current Sites\TIME Longcar lane, Barnsley\05 - Site Specific Details\Lfl03-ComoRev.dwg

Homes By Strata Flat Type Como

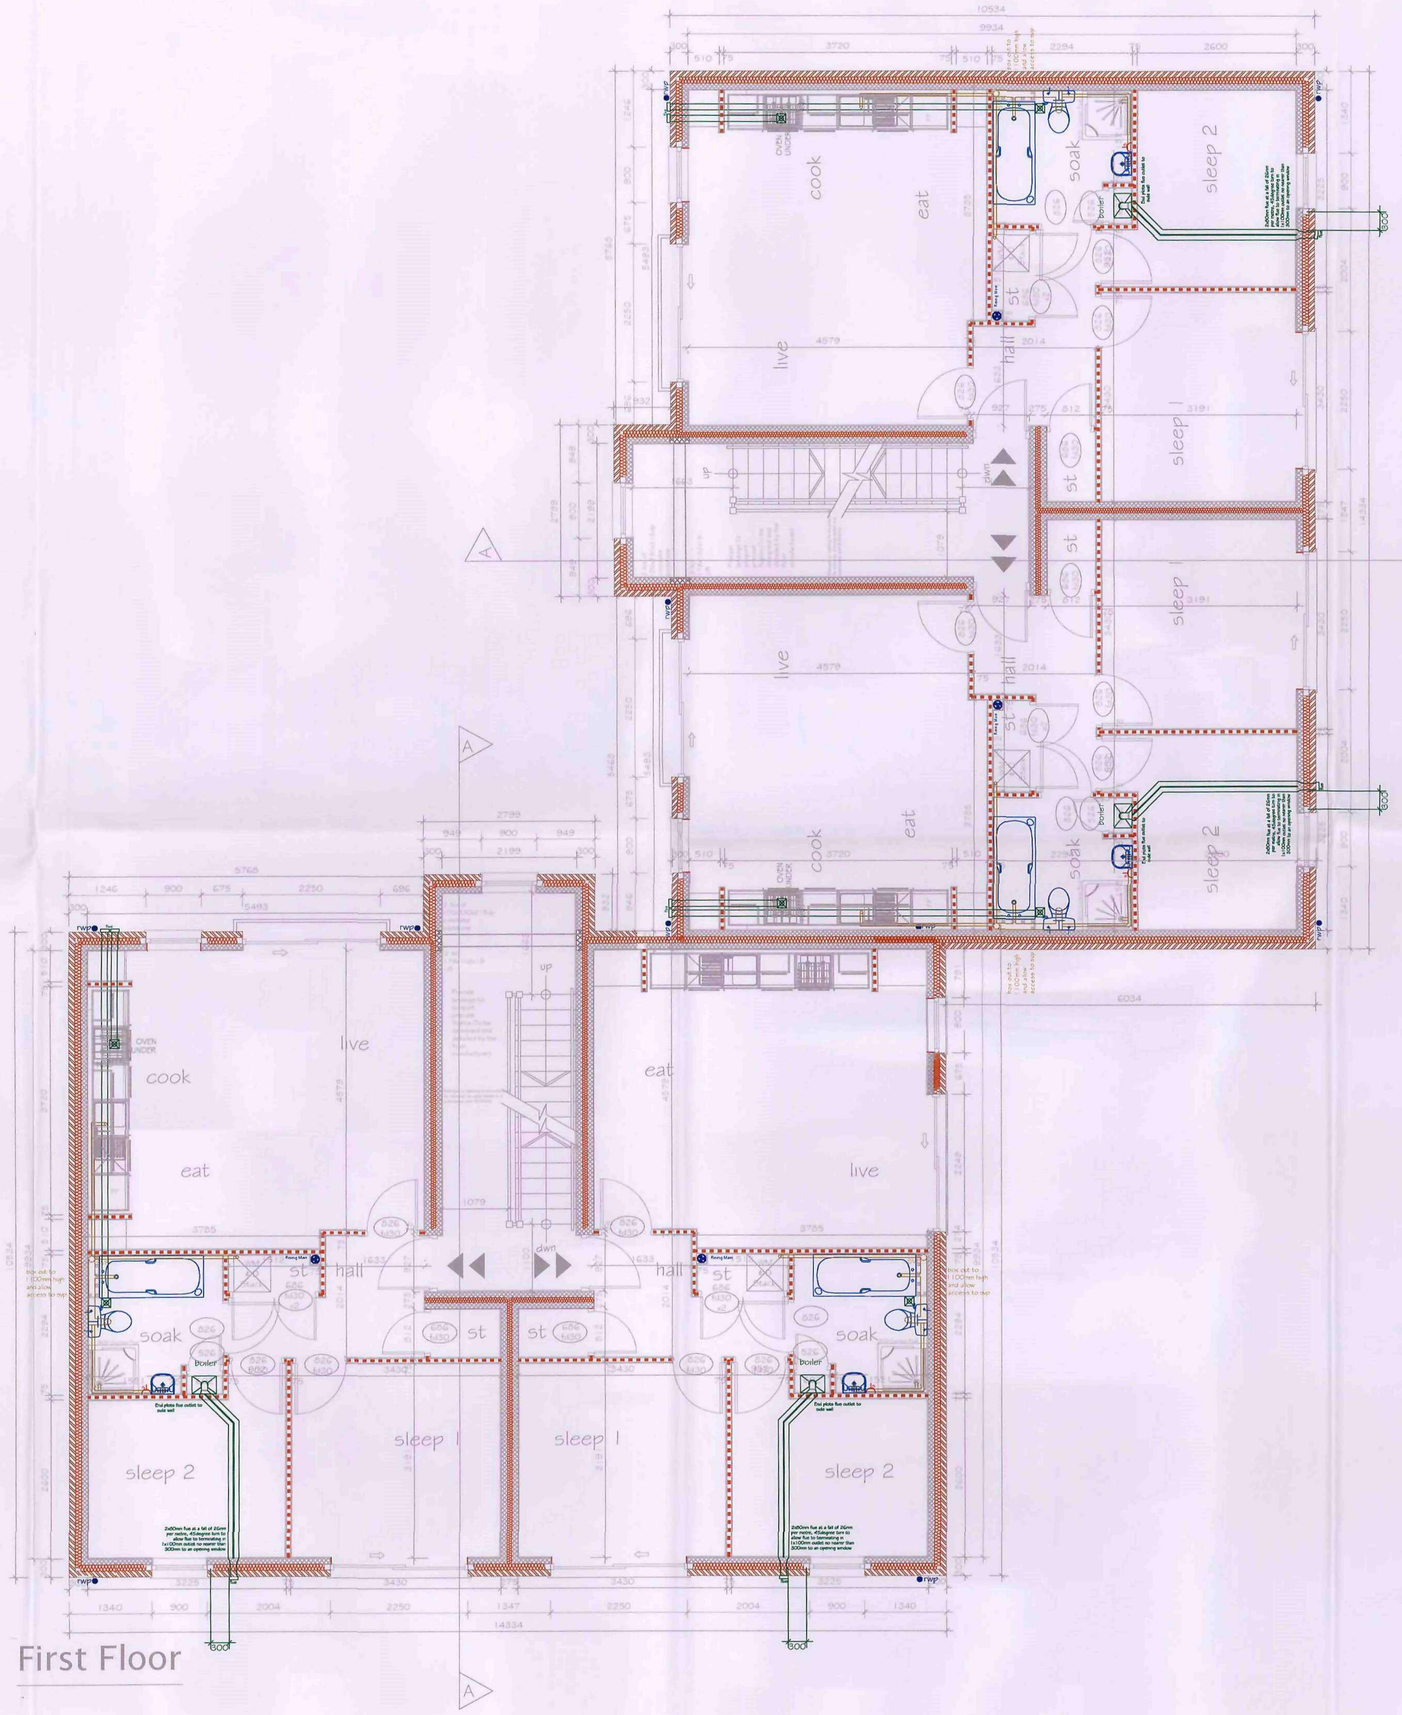

First Floor

All work to be carried out in accordance with the requirements of the Building Regulations,Water Authority and the Construction (Design and Management) Regulations currently in force.

Do not scale from this drawing. Architect to be notified of any discrepancies.

Verify relevant dimensions on site before commencing work or preparing shop drawings. This drawing is copyright.

Rev:	Date:	Action:

KEY:

- 100mm External Leaf.
- 100mm Block Work Inner Leaf
- 75mm timber studwork partitions
- 75mm timber studwork partitions with insulation

Service Legend

- Single light switch.
- 2 way light switch.
- 3 way light switch.
- Pull chord switch.
- Single pendant light point.
- Single pendant energy efficient light point.
- Wall mounted light point.
- Extract fan socket (2150 high)
- Extract fan
- Double switched socket.
- Smoke alarm
- Heat Detector
- Room air heating stat control.
- External wall-mounted light fitting
- Fused spur outlet
- Radiator Position
- Ceiling mounted extractor fan.
- Immersion heater switch.
- Multi-plate
- BT point.
- TV point.
- Shaver socket.
- Door bell push.
- Alarm.
- Consumer unit.
- External tap.
- Fluorescent Strip
- TV aerial socket.
- Double socket below worktop.
- Cooker isolator switch (1050 high)
- Boiler switch (1050 high)
- Programmer (1050 high)
- Single switched socket above worktop.
- Double switched socket above worktop.

NB: ELECTRICAL COMPONENT HEIGHTS ABOVE FFL TO COMPLY WITH APPROVED DOCUMENT PART M.

Barnsley Metropolitan Borough Council
03 MAR 2008
Corporate Mail Room

homes by strata

strata homes limited quay point lakeside doncaster DN4 5PL
T 01302 308508 F 01302 308501 www.homesbystrata.co.uk

scale: 1:50 | drawn by: AR | date: 9/10/06

Project: LIFE FLAT TYPES
Longcar Only

Drawing: COMO (642 sq.ft.)
FIRST FLOOR PLAN LAYOUTS

Drawing Number:	House Ref	Drawing
	L3	03

Revision

\\Lon\03-SHV\07 - Design\01 - Sites\02 - Current Sites\TIME Longcar lane, Barnsley\05 - Site Specific Details\Lfs3-ComoRev.dwg