DO NOT SCALE DRAWING

ALL DIMENSIONS IN MILLIMETRES


IF IN DOUBT ASK



FRONT ELEVATION


REMOVE EXISTING WC WINDOW & FRONT ENTRANCE DOOR WITH FRAME & BREAK OUT OPENING TO SUIT PROPOSED FLOOR PLAN

CONTRACTOR TO CAREFULLY REMOVE ALL ROOF TILES CLEAN & STACK SAFE READY FOR RE-USE

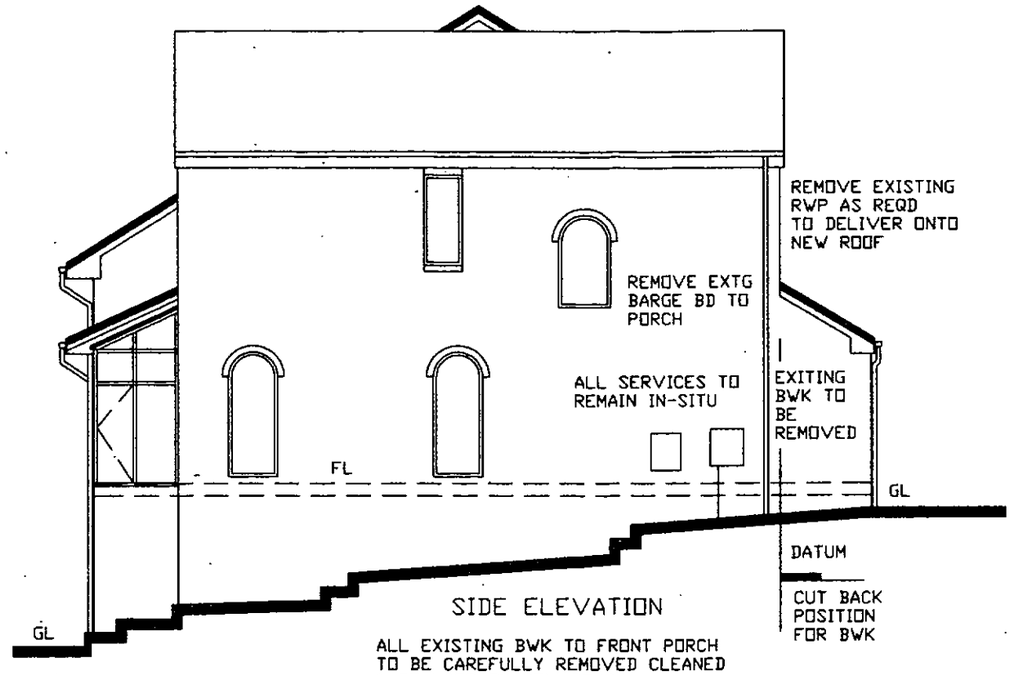


SIDE ELEVATION

ALL EXISTING BWK TO FRONT PORCH TO BE CAREFULLY REMOVED CLEANED & RE-USED ON NEW PORCH

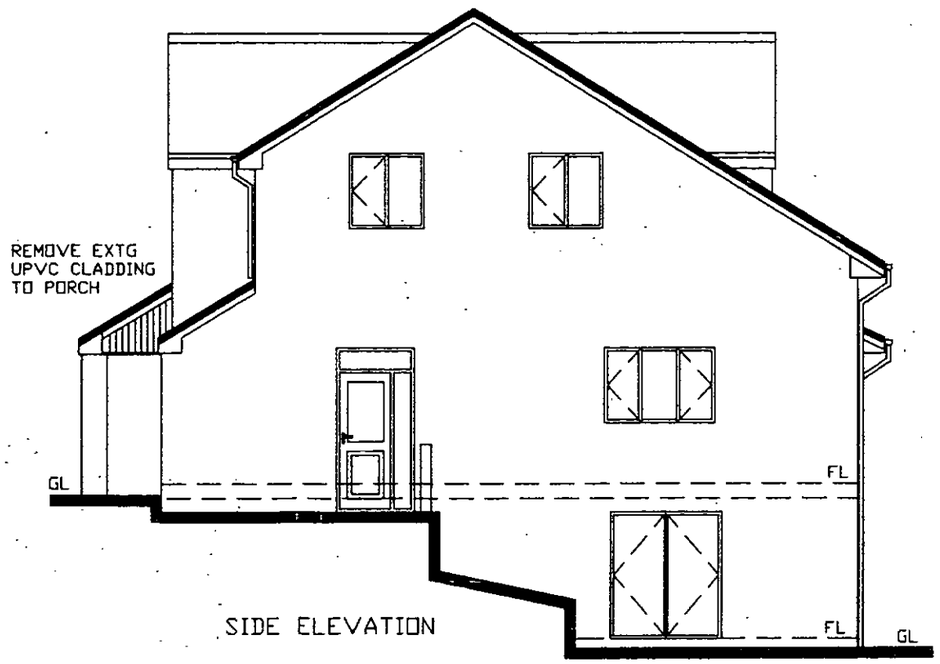

SIDE ELEVATION

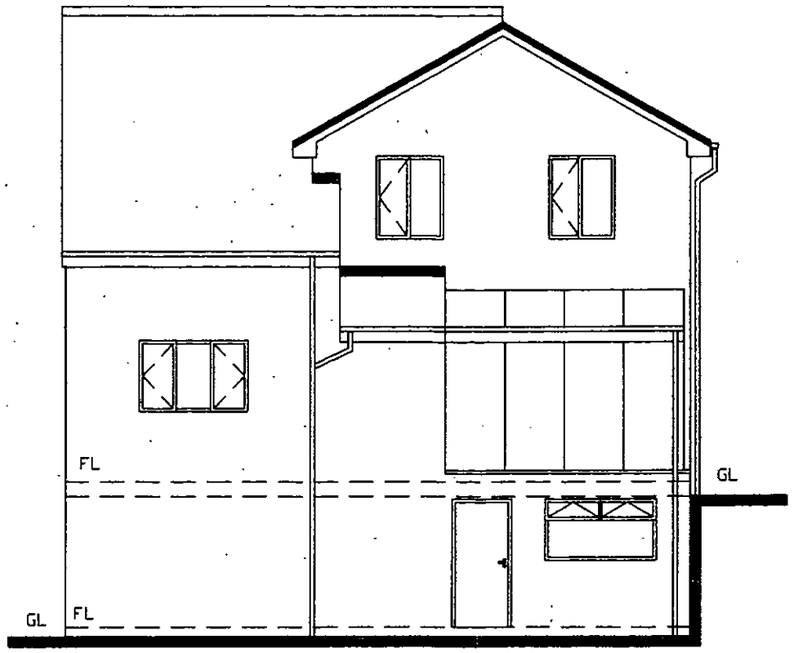


REAR ELEVATION

CLIENT MR & MRS D DIXON 2 EARLSMERE DRIVE ARDSLEY, BARNSLEY	TITLE DRAWING SHOWING EXISTING ELEVATIONS	Quill ARCHITECTURE©	THIS DRAWING IS COPYRIGHT AND MUST NOT BE USED OR DISCLOSED IN ANY WAY EXCEPT WHERE AUTHORIZED IN WRITING BY QUILL ARCHITECTURE. TELEPHONE (01226) 755446 REG No 5210984	SCALE 1 : 100 DRAWN AD DATE 17/02/2014 REV DRG No CAD/QA/1401

DO NOT SCALE DRAWING

ALL DIMENSIONS IN MILLIMETRES


IF IN DOUBT ASK

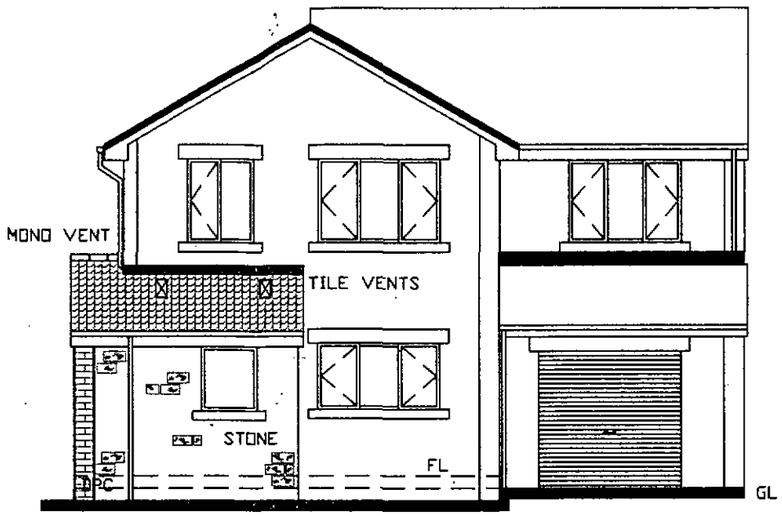

FRONT ELEVATION

STONE SILL TO BE PROVIDED TO NEW WINDOW


GUTTER TO BE EXTENDED OVER NEW PORTION OF ROOF

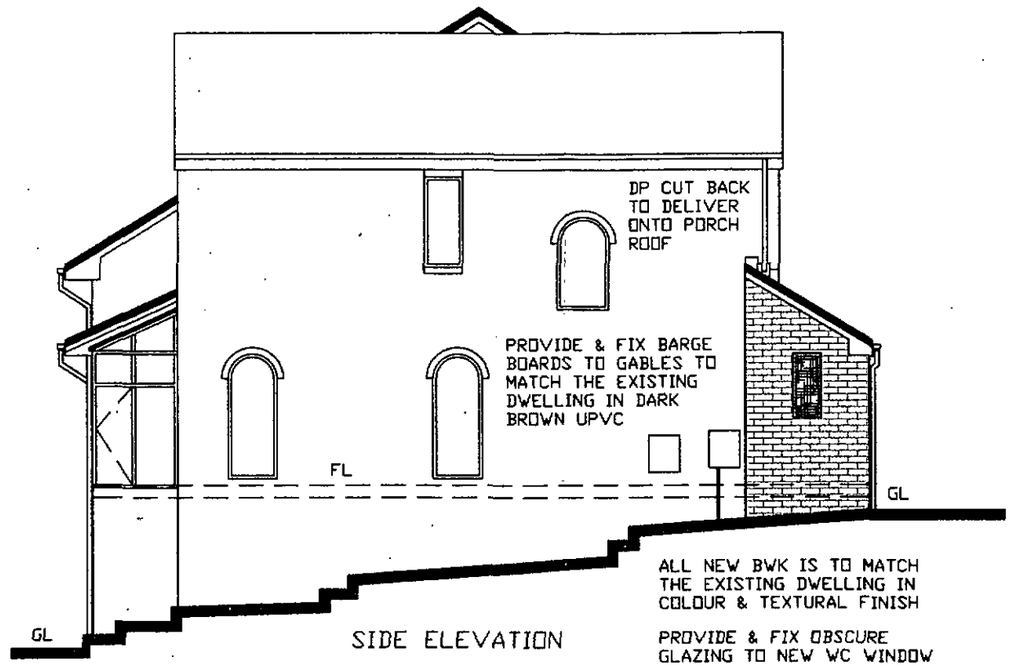


SIDE ELEVATION

ALL NEW BWK IS TO MATCH THE EXISTING DWELLING IN COLOUR & TEXTURAL FINISH

PROVIDE & FIX OBSCURE GLAZING TO NEW WC WINDOW

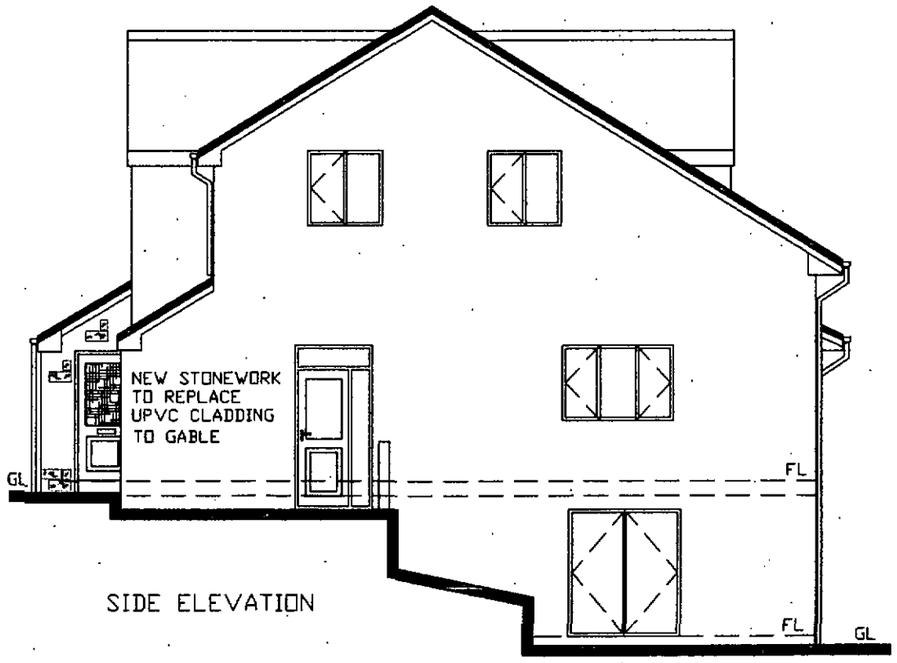

SIDE ELEVATION

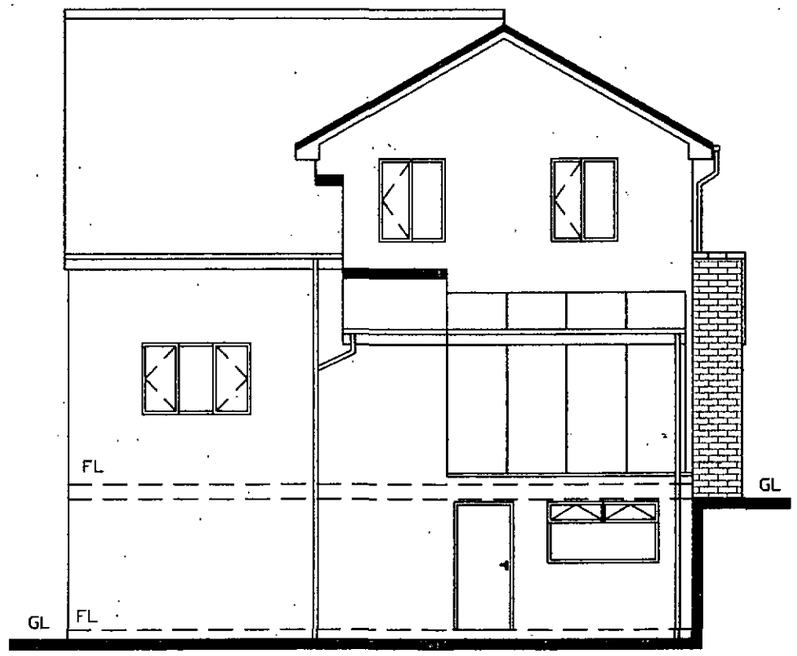

REAR ELEVATION


CLIENT MR & MRS D DIXON 2 EARLSMERE DRIVE ARDSLEY, BARNSLEY	TITLE DRAWING SHOWING PROPOSED ELEVATIONS	Quill ARCHITECTURE©	THIS DRAWING IS COPYRIGHT AND MUST NOT BE USED OR DISCLOSED IN ANY WAY EXCEPT WHERE AUTHORIZED IN WRITING BY QUILL ARCHITECTURE. TELEPHONE (01226) 755446 REG No 5210984	SCALE 1 : 100 / DATE 17/02/2014 / DRG No CAD/QA/1402	DRAWN AD / REV

DO NOT SCALE DRAWING


ALL DIMENSIONS IN MILLIMETRES

IF IN DOUBT ASK

EXISTING FLOOR PLAN

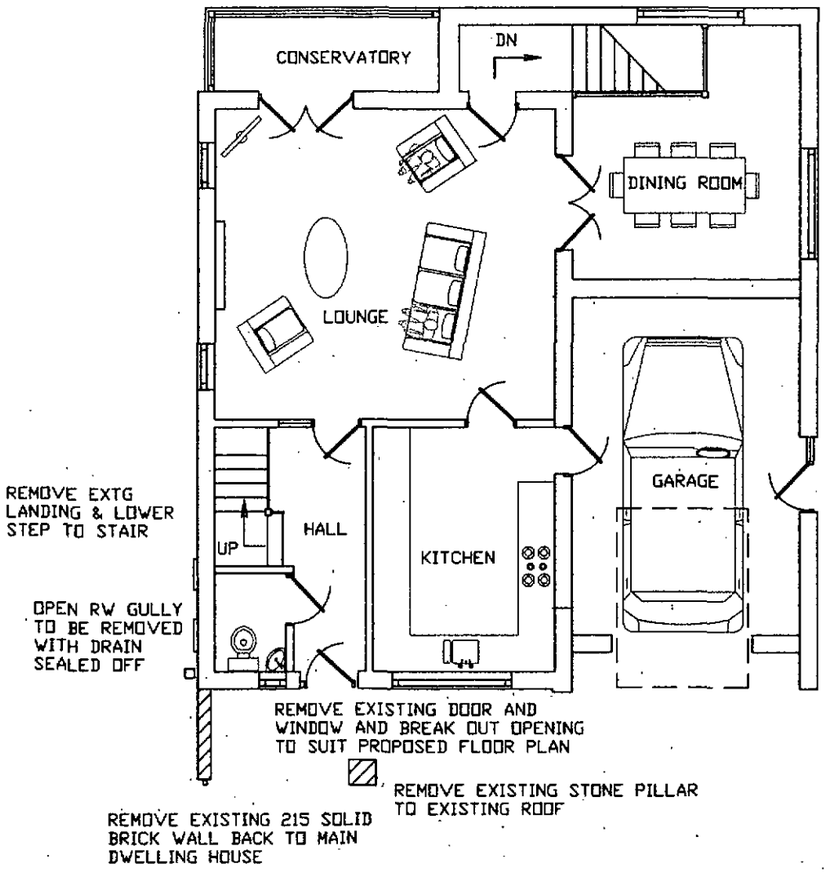

PROPOSED FLOOR PLAN

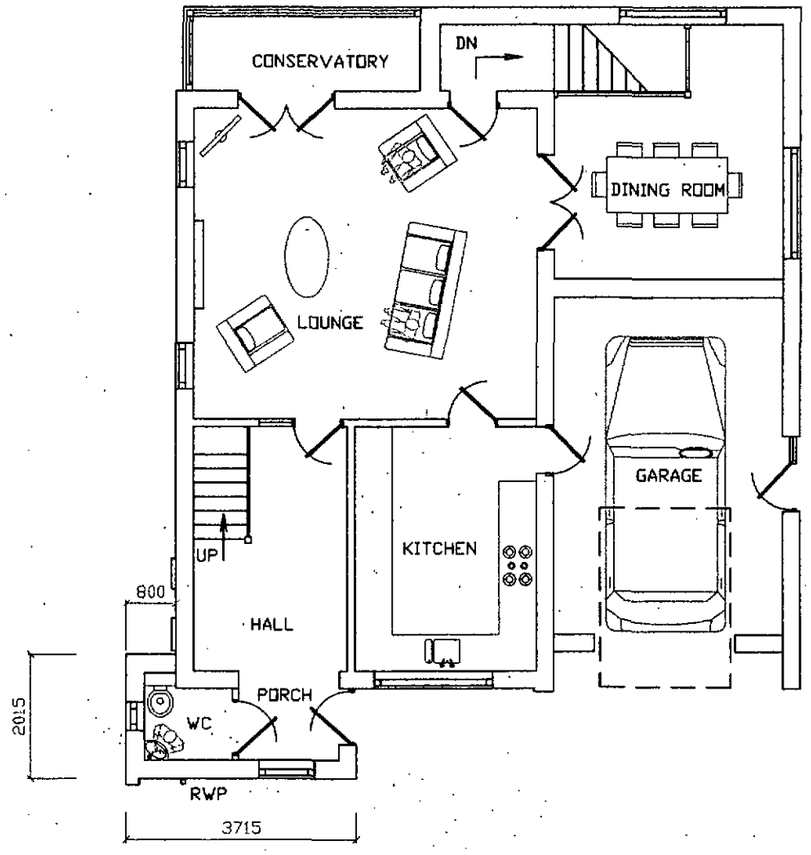

CLIENT MR & MRS D DIXON 2 EARLSMERE DRIVE ARDSLEY, BARNSLEY	TITLE DRAWING SHOWING EXISTING & PROPOSED FLOOR PLANS	Quill ARCHITECTURE©	THIS DRAWING IS COPYRIGHT AND MUST NOT BE USED OR DISCLOSED IN ANY WAY EXCEPT WHERE AUTHORIZED IN WRITING BY QUILL ARCHITECTURE. TELEPHONE (01226) 755446 REG No 5210984	SCALE 1 : 100 / DATE 17/02/2014	DRAWN AD / REV DRG No CAD/QA/1403