15 SEP 2009


Drawing No. 235DRB/09/03

© Copyright I. J. Mawson


Address	235 Dodworth Road Barnsley S70 6PD
Project	Site Plans
Scale	1 : 200 Date Sept 2009

Willowbrook Design Services
Mr. I. J. Mawson M. B. Eng.
14 Willow Brook Close Darton Barnsley
Telephone 01226 – 380043

DRAINAGE
The new drains to be 100mm flexible jointed pipes (Hepsleve or similar) laid to minimum fall of 1 : 40 with 150mm pea gravel surround in accordance with BS 8301. gullies to be back inlet and fitted with an internal rodding access. The surface water is to be taken to a soakaway a minimum 5m from any building.

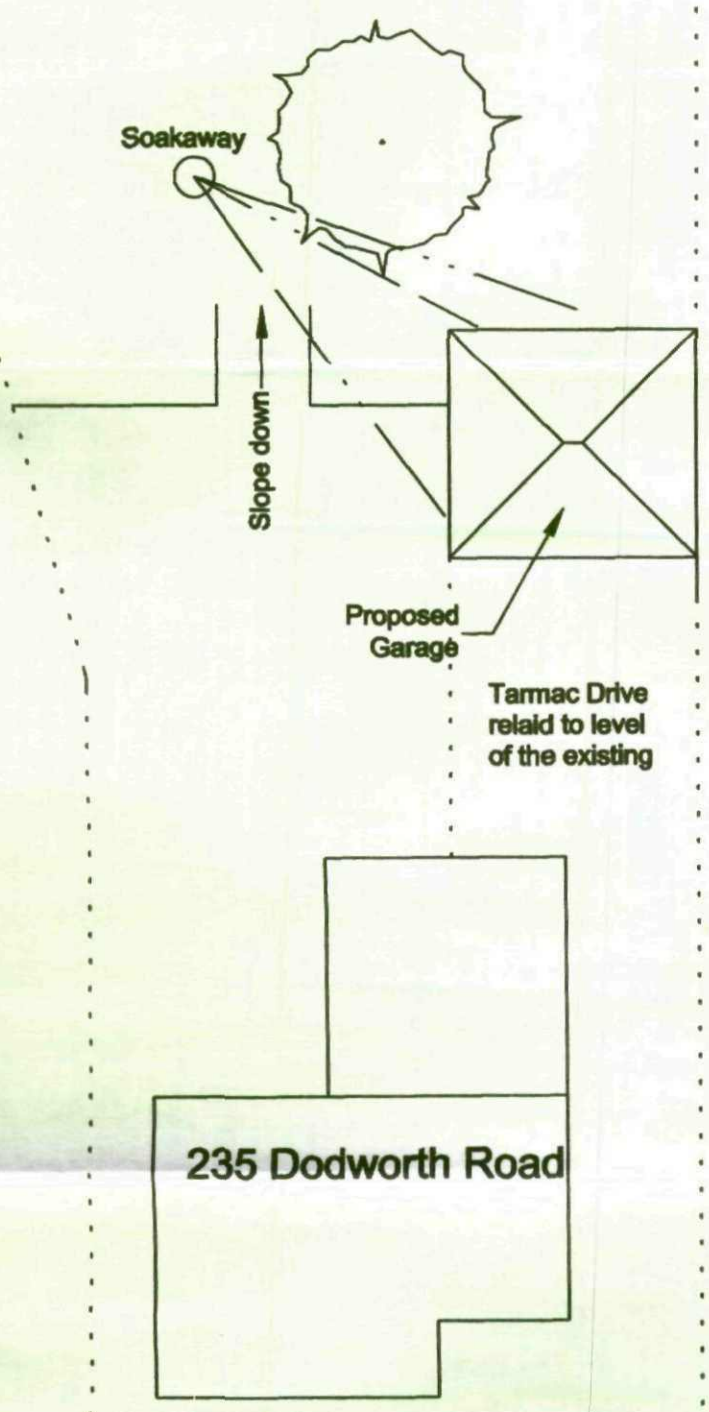

Proposed Site Plan

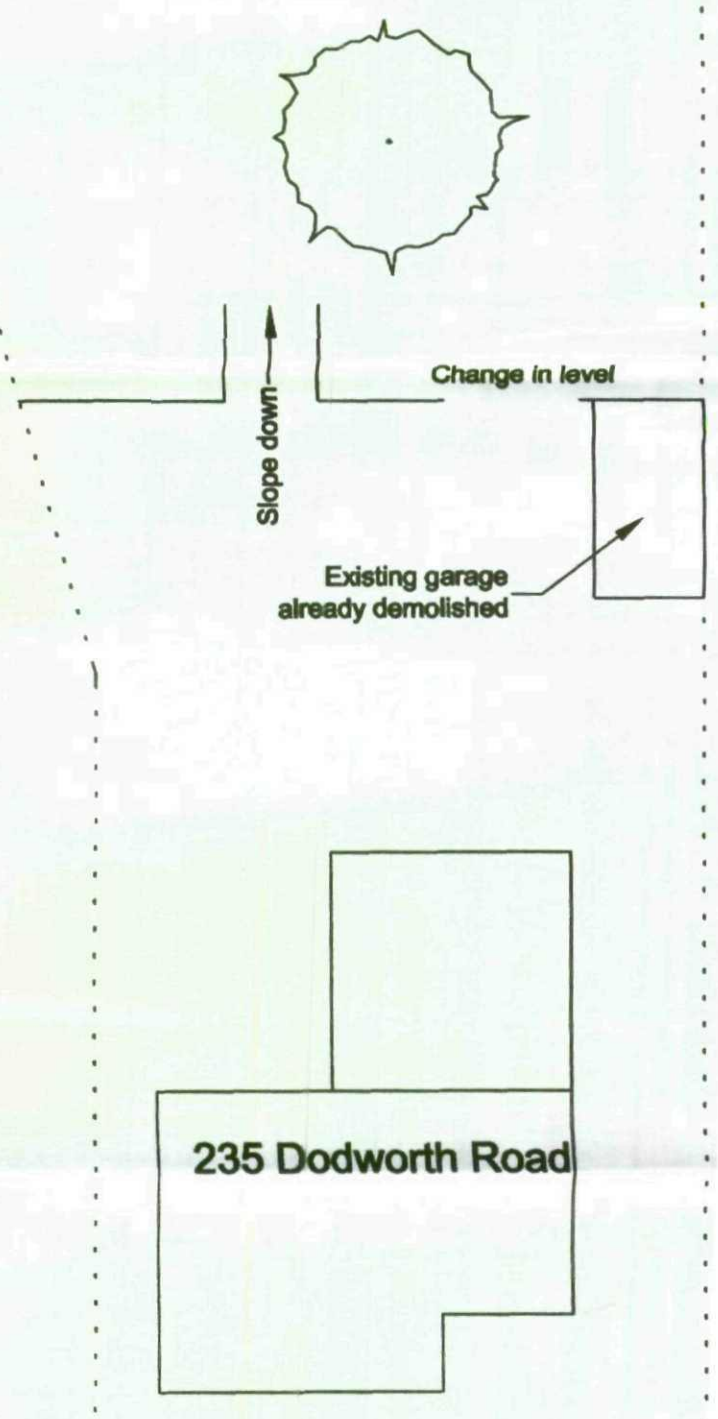

Existing Site Plan