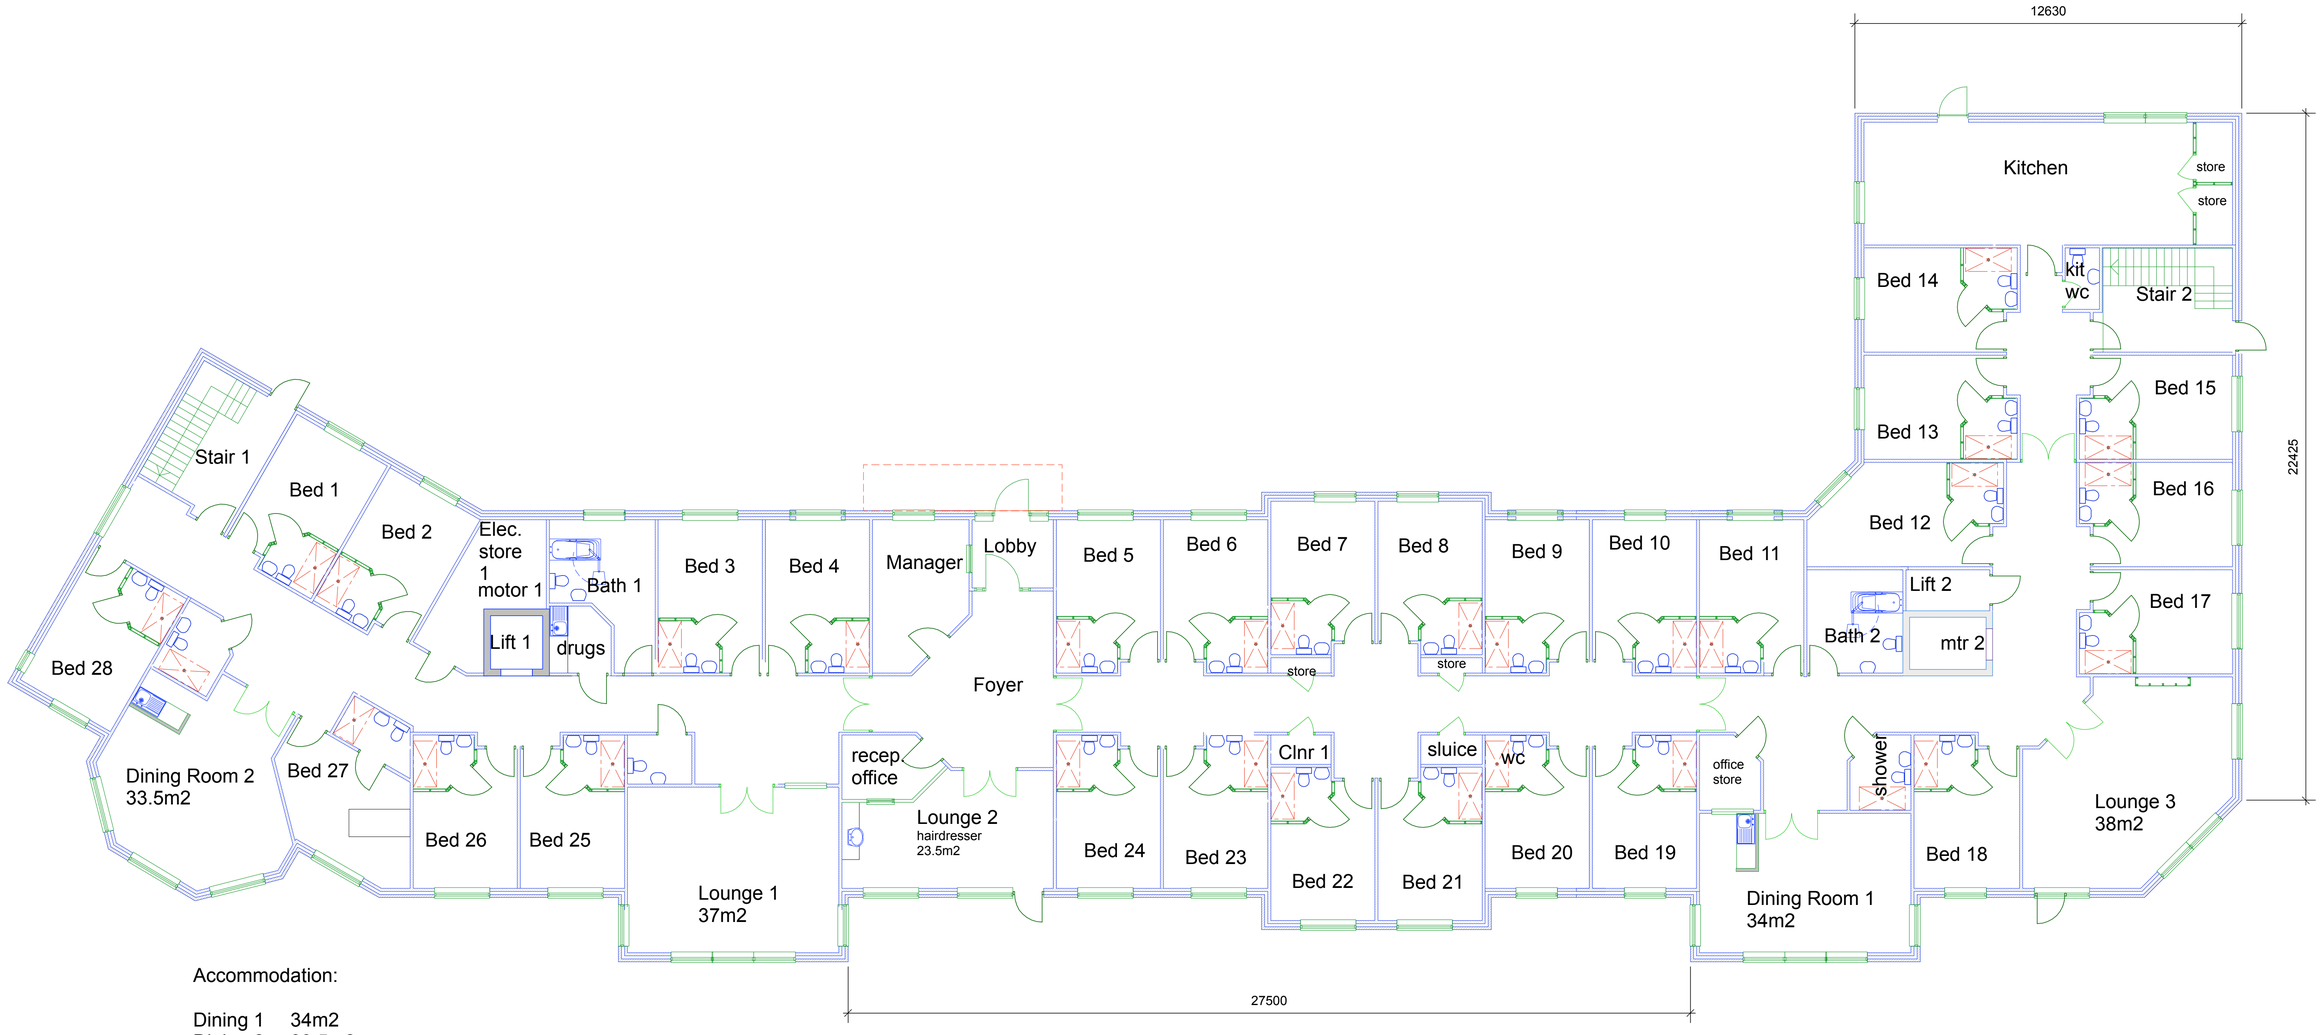


Accommodation:

Dining 1	34m2
Dining 2	33.5m2
Lounge 1	37m2
Lounge 2	23.5m2
Lounge 3	38m2

28 beds

1 2 3 4 5 6 7 8 9 10/m

SCALE

1 2 3 4 5 6 7 8 9 10/m

SCALE

a 21/02/2008 Plan updates

ARP
Special Architectural Services

Care Home, Tankersley Lane, Hoyland

Ground Floor Plan

Scale 1:200 @ A3, 1:100 @ A1 Drawn:ARP Date:Jan 2008

0720 CL (2-) 01a

Gear House, Saltmeadows Road, Gateshead, NE8 3AH
tel:(0191) 490 1155 fax:(0191) 421 3482 mail@arpdesign.co.uk