
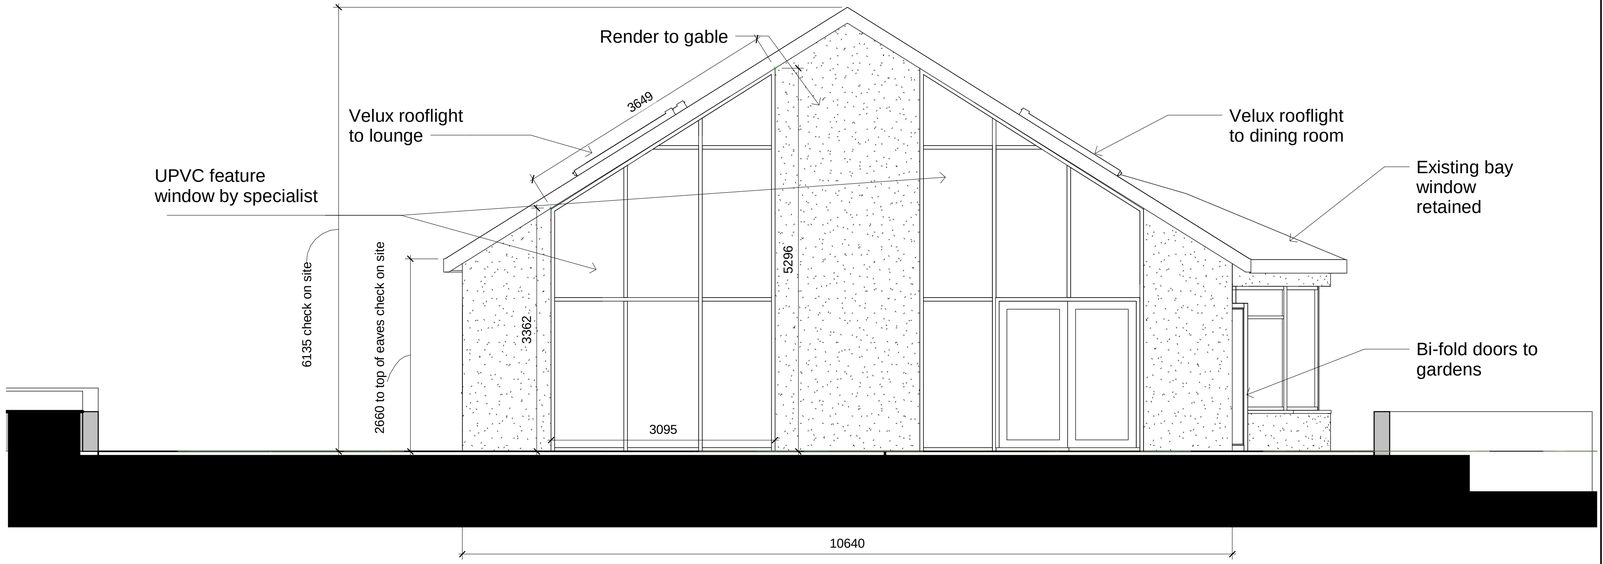


1 East elevation

1 : 50

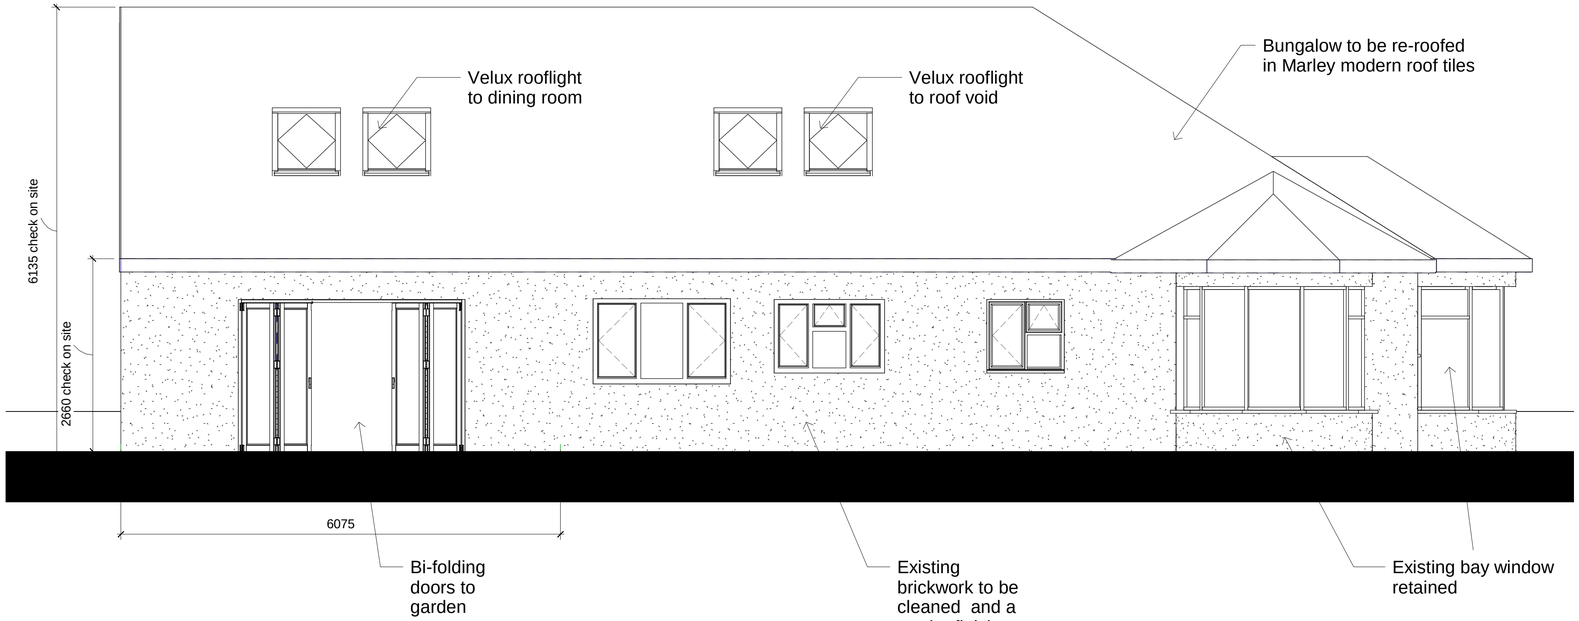

2 North elevation

1 : 50

Proposed extension and alterations
Fairacres Cathill Lane
Hoylandswaine
S36 7JB

No.	Description	Date

Proposed elevations

Project number	JD2022
Date	12-0302022
Drawn by	RBO
Checked by	RBO

A105

Scale 1 : 50

13/03/2022 13:51:59