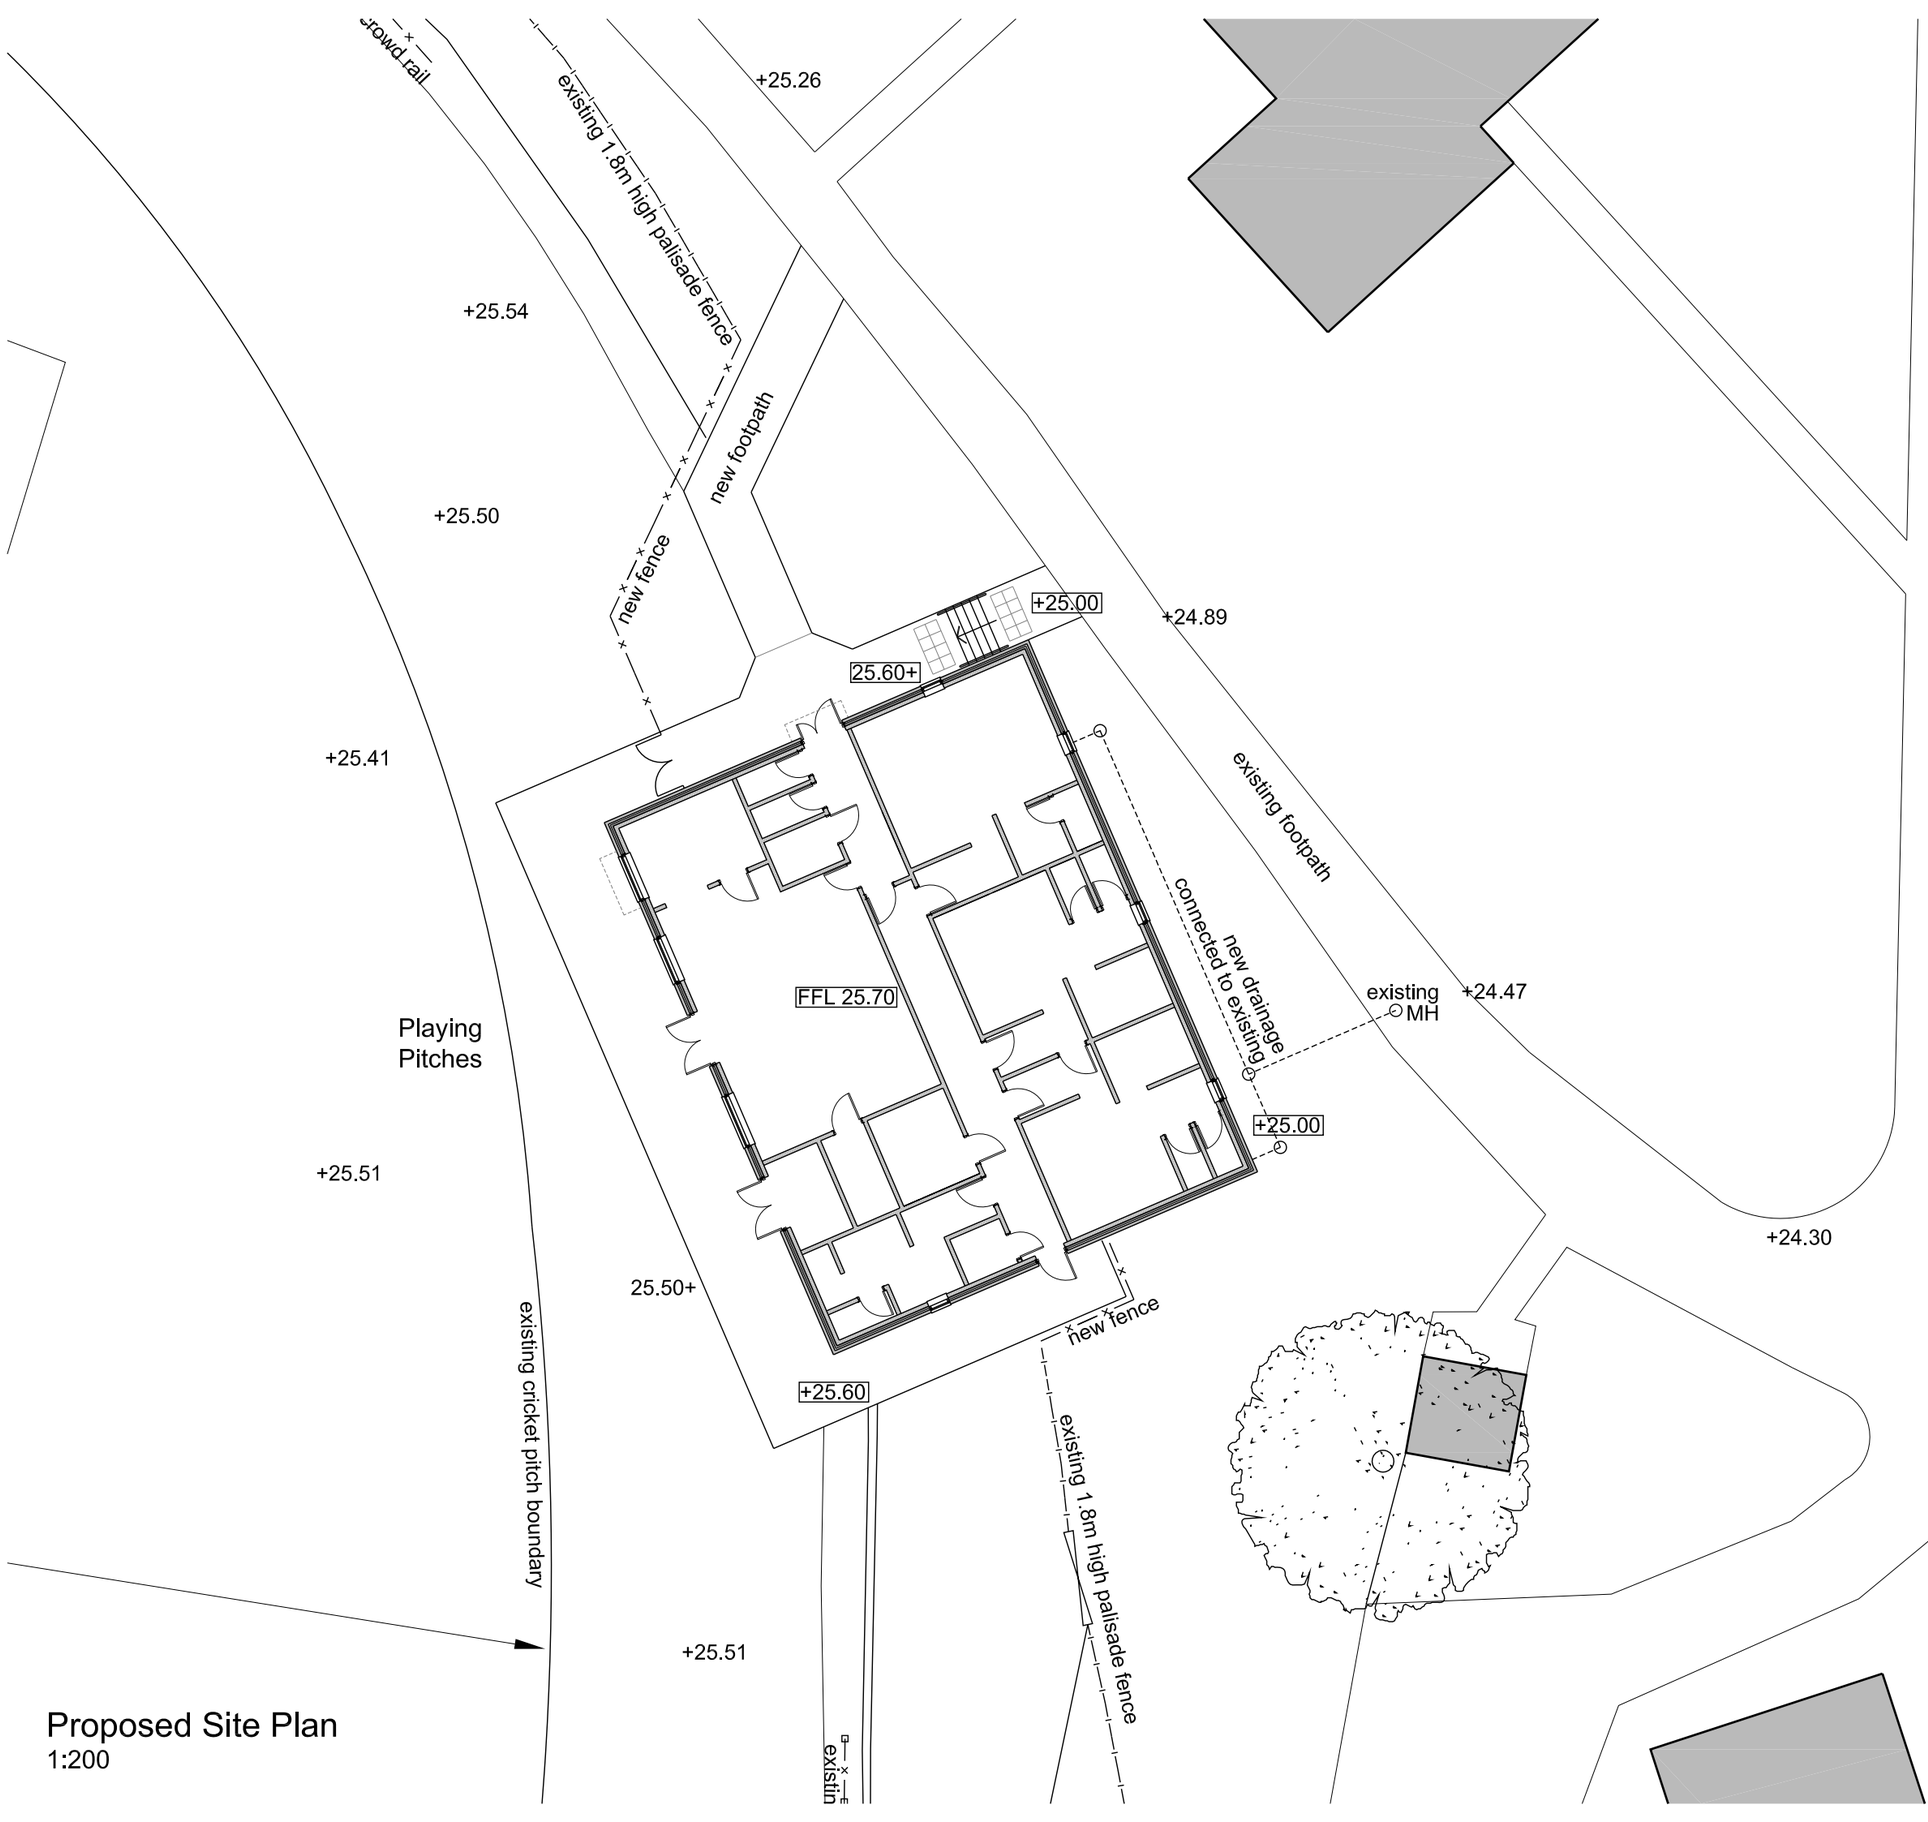


Proposed Site Plan
1:200

Copyright Notice:
This drawing is the copyright of Steve Wells Associates Ltd and shall not be reproduced without permission. © 2018

General Notes

North

+25.00 - existing level
+25.00 - proposed level

No.	Revision / Issue	Date
A	location of pavilion revised	11/18

STEVE WELLS ASSOCIATES
... making sport happen
Churchill House, Mill Hill, Pontefract, West Yorkshire,
WF8 4HY t: 01977 797258 e: mail@stevewells-associates.com

Issue purpose
Planning

Client
Dearne & District JFC

Project
New Changing Pavilion for
Dearne & District JFC at
Goldthorpe Green, Goldthorpe
Barnsley, S63 9PP

Dwg. Title
Proposed Site Plan

Dwg. No. 205-044-1003
Rev. A
Scale 1:200 @ A3
Date November 2018
Drawn by NG
Checked DKW