
NOTES:

1.All dimensions to be checked before construction.

2.This drawing shows an intention of the proposed works the proposals are subject to detailed design & Local Authority approval

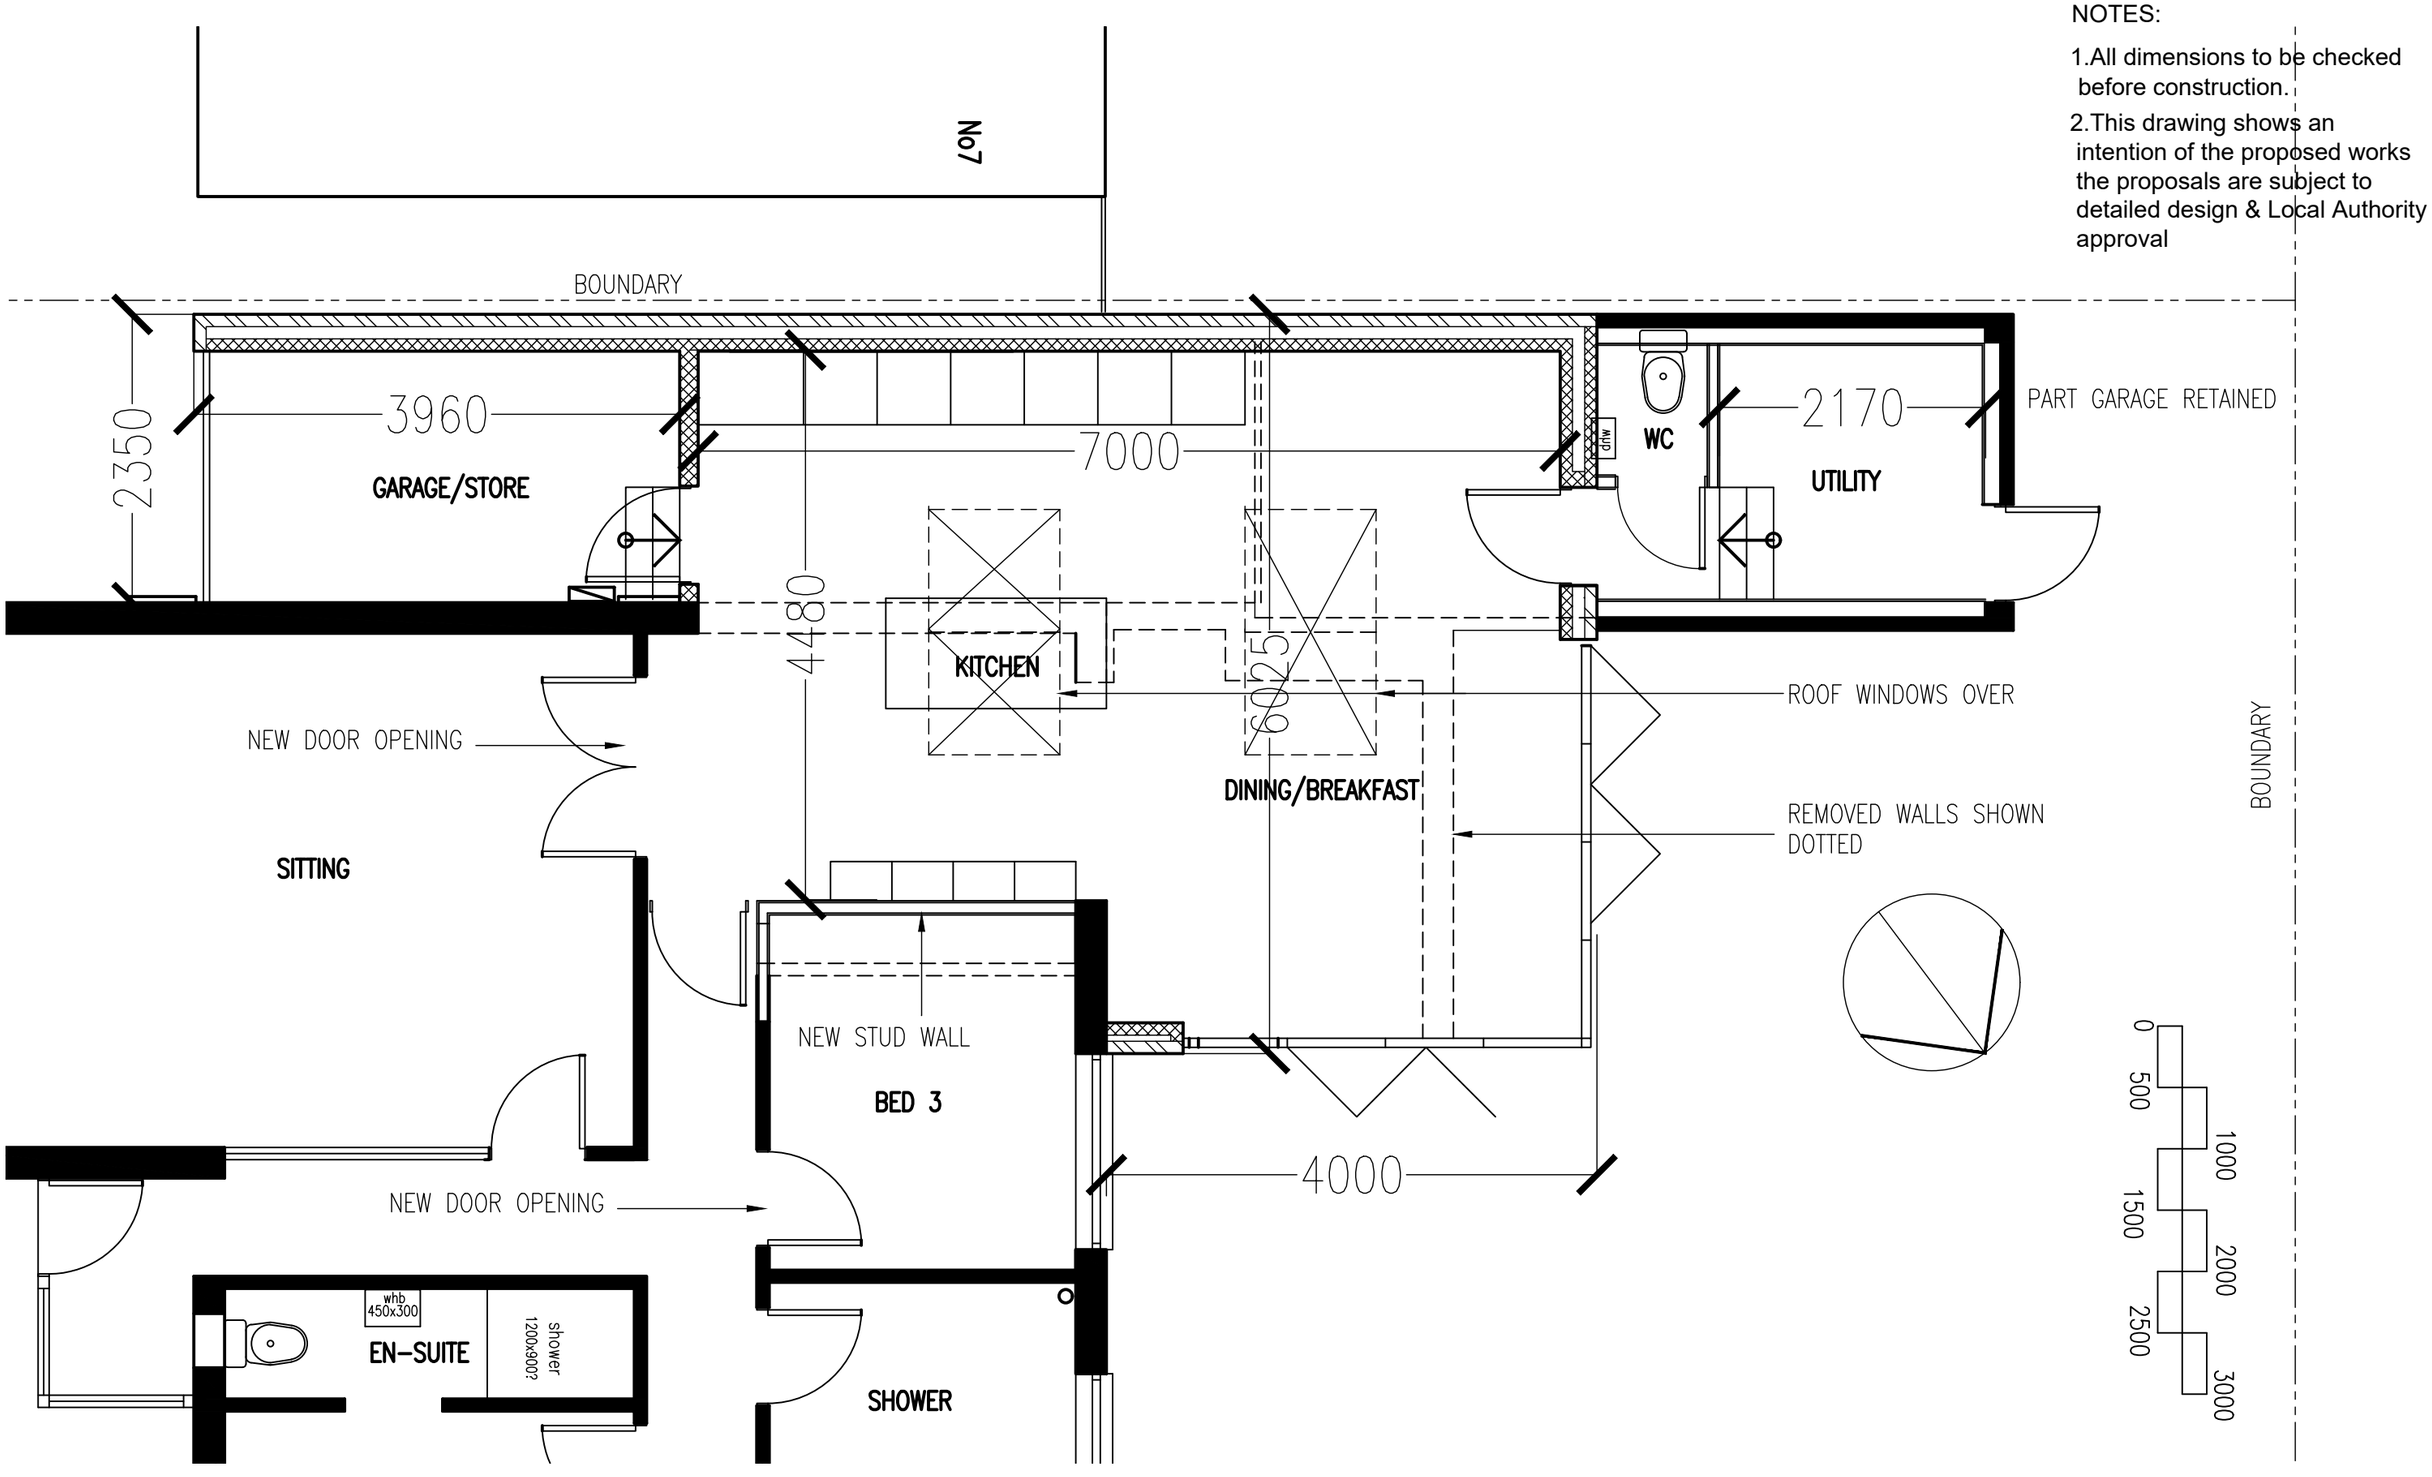



BUILD

PROJECT SERVICES

5 STUART CRESCENT,SHIRLEY
CROYDON CR0 8QP
TEL 07774-863789 barry@buildprojectservcies.com


Premises:
9 BRADSHAW CLOSE
POGMOOR
BARNSLEY
SOUTH YORKS
S75 2JN

Title/Project:
Proposed Rear & Side Extension
Proposed Part Ground Floor Plan

| | | |
|---|---|---|
| Scale: | 1:50 | A3 |
| Date | April 2022 | |
| Drawn: | BB | |
| Drawing No: | 192303 | Revision: |