
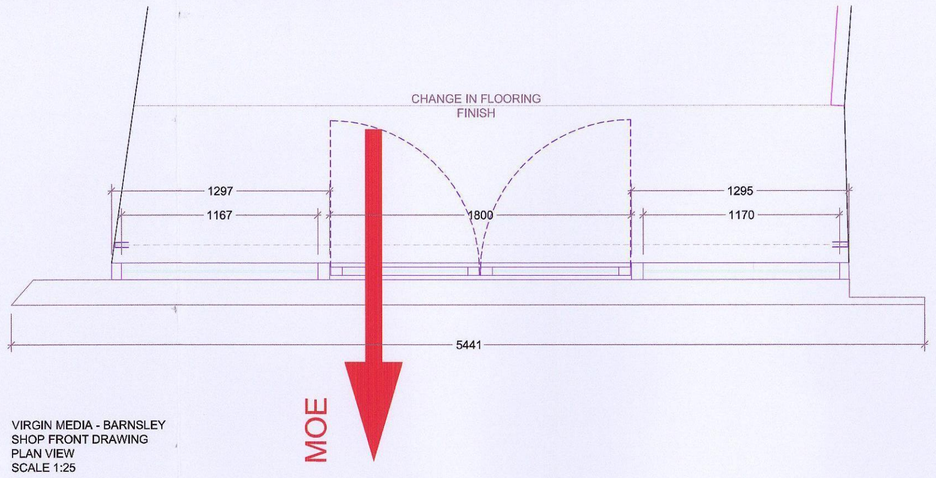


VIRGIN MEDIA - BARNSLEY
SHOP FRONT DRAWING
PLAN VIEW
SCALE 1:25

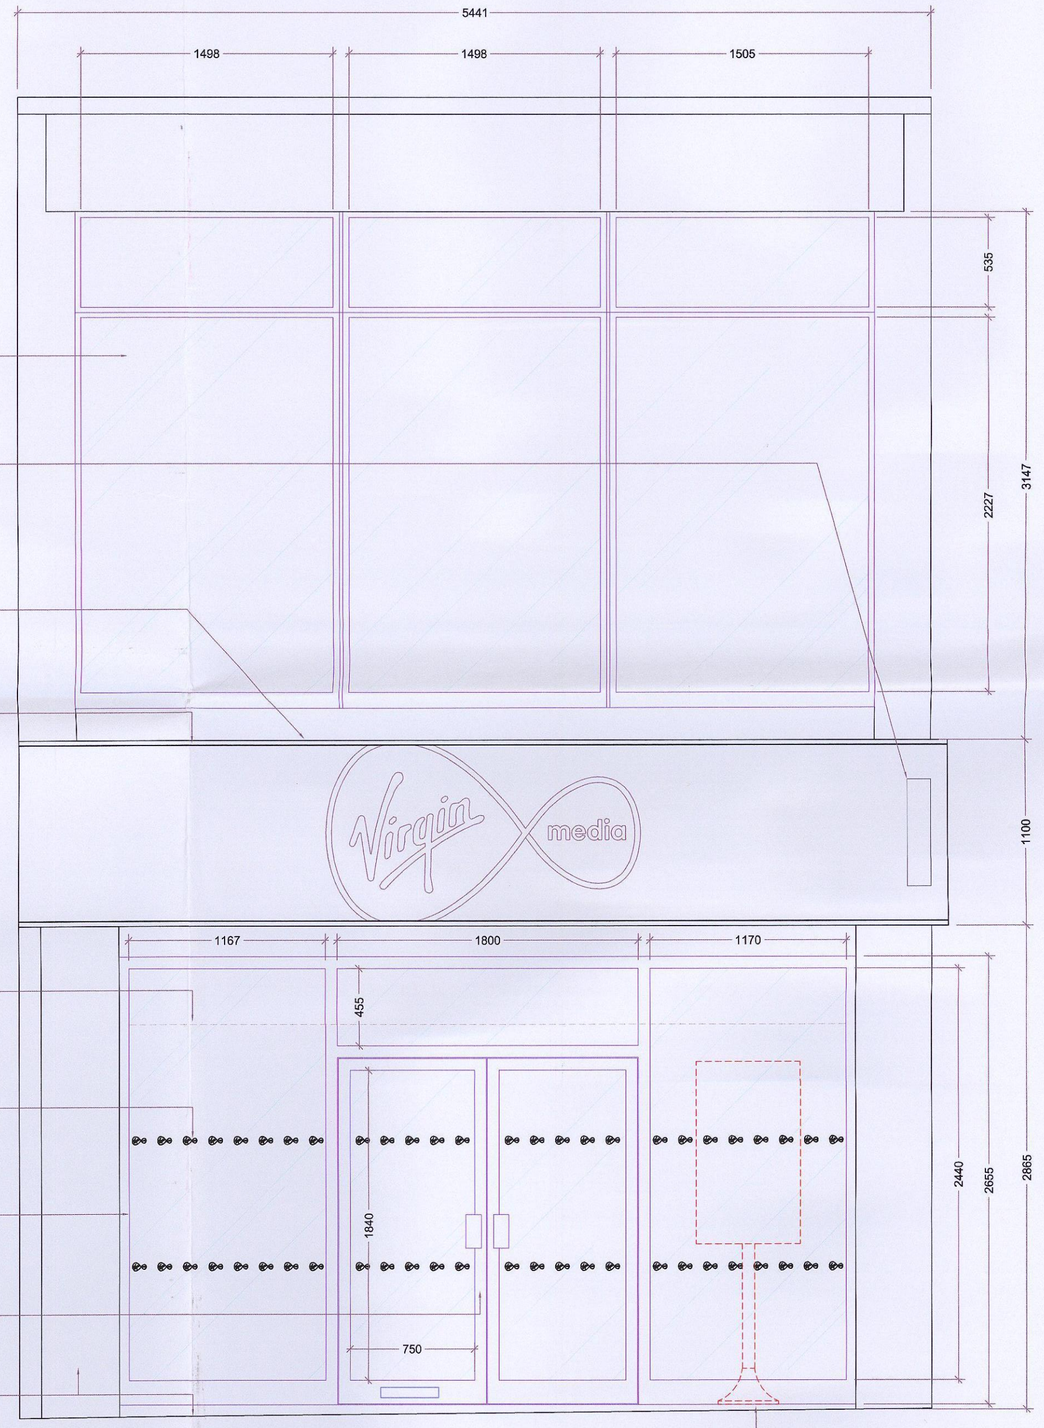

NOTE: THREE LARGE WINDOWS ARE TO HAVE VINYL APPLIED TO THE INSIDE FACE - ARTWORK BY VIRGIN MEDIA AND TO BE APPROVED BY BARNSLEY COUNCIL PLANNING OFFICE

NEW 'VIRGIN MEDIA' BRANDED BUS STOP SIGN TO BE INSTALLED ONTO FASCIA SIGN AS EXISTING

NOTE: BUS STOP WILL BE A FOLDED ALLUMINIUM BOX FINISHED IN RED TO RAL REFERENCE 3020 WITH THE 'VIRGIN MEDIA' LOGO AND TEXT FINISHED IN OPAL 050 ACRYLIC ROUTER CUT AND PUSHED THROUGH FRONT FACE OF TRAY

NOTE: 'VIRGIN MEDIA' LOGO AND TEXT ONLY TO BE ILLUMINATED

NEW 'VIRGIN MEDIA' BRANDED FASCIA SIGN TRAY TO BE INSTALLED ABOVE EXISTING SHOP FRONT

NOTE: FASCIA WILL BE A FOLDED ALLUMINIUM TRAY FINISHED IN RED TO RAL REFERENCE 3020 WITH THE 'VIRGIN MEDIA' LOGO AND TEXT FINISHED IN OPAL 050 ACRYLIC ROUTER CUT AND PUSHED THROUGH FRONT FACE OF TRAY

NOTE: 'VIRGIN MEDIA' LOGO AND TEXT ONLY TO BE ILLUMINATED

SUPPLY AND INSTALL ANTI PIGEON SPIKES TO TOP OF FASCIA SIGN

DOTTED LINE DENOTES THE HEIGHT OF INTERNAL BULKHEAD THAT SITS OVER SHOP FRONT FRAME WORK AND GLAZING

VINYL ON FRONT FACE OF GLAZING TO BE REPLACED WITH BLACK VINYL

'VIRGIN MEDIA' WINDOW MANIFESTATION APPLIED TO INSIDE OF GLAZING AND TO BE INSTALLED AT HEIGHTS ILLUSTRATED ON DRAWING

NOTE: WINDOW MANIFESTATIONS BASED ON NEW LOGO


ENTIRE SHOP FRONT FRAME WORK TO BE PAINTED BLACK RAL 9005 BOTH INSIDE AND OUT

NOTE: ALL EXISTING SHOP FRONT LOCKS ARE TO BE REPLACED WITH NEW INCLUDING ROLLER SHUTTER CONTROL BOX


REPLACE ALL EXISTING GREY TILES FORMING PART OF SHOP FRONT WITH BLACK CERAMIC TILES

INTERNALLY POSITIONED DIGITAL POS SCREEN SHOWN AS RED DOTTED LINE - SUPPLIED BY ESPRIT THIS IS SHOWN WITHOUT LED SURROUND

VIRGIN MEDIA - BARNSLEY
SHOP FRONT DRAWING
FRONT ELEVATION
SCALE 1:25

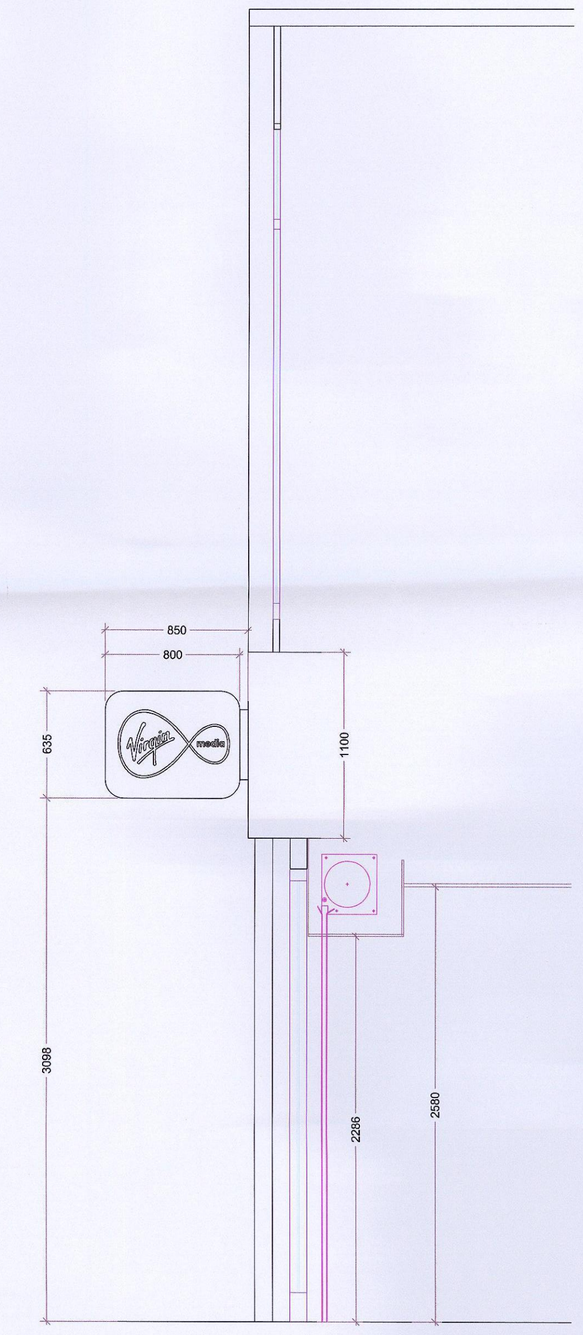


VIRGIN MEDIA - BARNSLEY
SHOP FRONT DRAWING
SIDE/SECTIONAL ELEVATION
SCALE 1:25

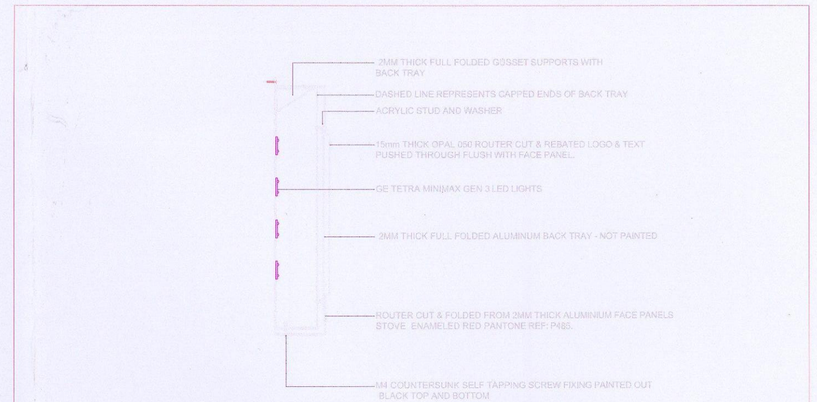

FASCIA SIGN
SECTION THROUGH LOGO & TEXT
SCALE 1:10



VIRGIN MEDIA BARNSLEY
PROPOSED NEW FASCIA SIGN
FRONT ELEVATION
SCALE 1:25

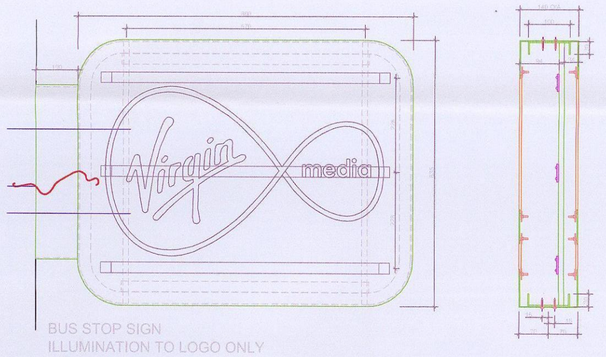

BUS STOP SIGN
ILLUMINATION TO LOGO ONLY
SCALE 1:10



BUS STOP SIGN
ILLUMINATION TO LOGO ONLY
SCALE 1:10

RESOLUTION INTERIORS

Company Registration No. 3678965
VAT Registration No. 723852245
Registered in England & Wales
Copyright of this drawing is reserved by resolution interiors and the drawing is issued on the condition that it is not copied, reproduced or disclosed to a third party without consent.
Lufton 2000 Business Park,Yeovil,
Somerset BA22 8QR
Call +44 (0)01935 422700
Fax +44 (0)01935 422724
Email - hello@resolutioninteriors.com
Website - resolutioninteriors.com

REV	INIT	DETAILS	DATE

Client
VIRGIN MEDIA

Status
FOR INFORMATION

Date 23.02.15 | Drawn by CG | Scale 1:25 @ A1

(To scale @ A3 is half A1)

Title
SHOP FRONT DRAWING

Project
VIRGIN MEDIA BARNSLEY

Drawing no.
1024 -103-01

INTERNAL WALL&CEILING FINISHES

SALES AREA WALLS	SALES FLOOR	VIRGIN MEDIA PLUM
	SKIRTING	VIRGIN MEDIA PLUM
	EGG CRATE CEILING	VIRGIN MEDIA RED

BOH FINISHES & REQUIREMENTS

	FLOORING	GENERALLY TO BE CLEANED & MADE GOOD/SAFE AS REQD. ANY VARIATION TO BE AGREED WITH PROJECT MANAGER - SEE FLOORING DRAWING FOR SPECIFICS
	WALLS & CEILINGS	BRILLIANT WHITE EMULSION
	BOH DOOR & DOOR FRAME	DARK GREY

OFFICE / BOH REQUIREMENTS

FLOOR TO BE PREPARED TO RECIEVE SAFE, INCLUDING ANY STRUCTURAL WORK, BOARDING OUT REQUIRED TO FLOOR TO ACCEPT LOADING SAFE.

NEW SKIRTINGS- STAFF AREA, NOM 100MM X 16 MM HIGH SOFTWOOD SKIRTING PLUGGED AND SCREWED TO WALL FACE, PRIMED AND FINISHED.

EXISTING SKIRTINGS - STAFF AREA, EXISTING SKIRTINGS TO BE MADE GOOD, RE FIXED WHERE NECESSARY, TO BE SANDED SMOOTH AND RECEIVE PAINT FINISH.

SECURITY

safe	SAFE TO BE SUPPLIED AND INSTALLED BY SPECIALIST CONTRACTOR. EXACT POSITION TO BE CONFIRMED ON SITE, BUT WILL GENERALLY BE LOCATED BELOW CASH OFFICE WORKTOP. CONTRACTOR TO CONFIRM DATES FOR SAFE INSTALLATION BUT MUST ENSURE SAFE IS IN POSITION PRIOR TO HANDOVER.
	SECURITY TAGGING POSTS TO BE SUPPLIED AND INSTALLED BY CLIENT DIRECT SPECIALIST CONTRACTOR. EXACT POSITION TO BE CONFIRMED ON SITE. GENERAL CONTRACTOR TO PROVIDE CONDUIT FOR CABLE ROUTING, AND LIAISE WITH SUPPLIER REGARDING 1ST & 2ND FIX DATES, PRECISE POSITION TBC

DAY ALARM - TO BE SUPPLIED AND INSTALLED BY CLIENT DIRECT SPECIALIST CONTRACTOR.

COMPLIANCE NOTES:

NOTE:

ALL WORKS TO COMPLY WITH THE CURRENT BUILDING REGULATIONS

- FOR ALL M&E TECHNICAL STANDARDS REFER TO M&E DRAWINGS BY SPECIALIST CONSULTANT.

ALL ELECTRICAL WORKS SHALL COMPLY WITH BS7671 'REQUIREMENTS FOR ELECTRICAL INSTALLATIONS' (IEE WIRING REGULATIONS 17TH EDITION).
ALL EXCHANGE LINE AND MODEM INSTALLATION WORKS SHALL COMPLY WITH BS 6320.
EARTHING AND BONDING SYSTEMS SHALL COMPLY WITH BS7430 AND BS7671.
SMALL POWER ACCESSORIES SHALL COMPLY WITH BS4662.
LIGHTING INSTALLATION SHALL GENERALLY BE IN ACCORDANCE WITH CIBSE CODE FOR INTERIOR LIGHTING AND RELEVANT BRITISH STANDARDS FOR FITTINGS AND FIXTURES.
EMERGENCY LIGHTING INSTALLATIONS SHALL BE IN ACCORDANCE WITH BS5266 PART 1 1999 AND CIBSE TECHNICAL MEMORANDUM TM52: 1996.
EXIT AND FIRE SAFETY SIGNAGE SHALL BE INSTALLED IN ACCORDANCE WITH BS5499 PART 1:1990.
FIRE DETECTION AND ALARM SYSTEMS SHALL BE INSTALLED IN ACCORDANCE WITH BS5839 PART ONE AND LOSS PREVENTION COUNCIL GUIDELINES.
EXISTING SMOKE DETECTION SYSTEMS: CONTRACTOR TO ENSURE ALARM SYSTEM COMPLIES WITH BS5839 PART 1: 1988.
ALL COMPONENTS OF 'AUTOMATIC FIRE DETECTION SYSTEMS SHALL BE IN ACCORDANCE WITH BS5445.
FIRE FIGHTING EQUIPMENT SHALL BE INSTALLED IN ACCORDANCE WITH BS 5306 PART 3 2000.
SECURITY SYSTEM SHALL BE INSTALLED AND MAINTAINED BY CONTRACTOR LISTED ON NACOSS REGISTER OF RECOGNISED COMPANIES.
MAINS, TANKED AND HOT WATER PIPEWORK INSTALLATION SHALL BE RUN IN COPPER TABLE X TO BS2871 WITH CAPILLARY FITTINGS TO BS1964.
ALL HOT AND COLD WATER INSTALLATIONS SHALL COMPLY WITH HSG70 'THE CONTROL OF LEGIONELLOSIS INCLUDING LEGIONNAIRES DISEASE' AND APPROVED CODE OF PRACTICE.
ALL MECHANICAL SERVICES SHALL GENERALLY COMPLY WITH GUIDES TO GOOD PRACTICE AS PUBLISHED BY CHARTERED INSTITUTE OF BUILDING SERVICES ENGINEERS (CIBSE).
ALL MAINS, TANKED AND HOT WATER INSTALLATIONS SHALL BE CHLORINATED, FLUSHED OUT AND SUBSEQUENTLY SAMPLED TO BS6700.
ALL DUCTWORK SHALL COMPLY WITH HVCA SPECIFICATION FOR SHEET METAL DUCTWORK DW/142.
FRESH AIR FOR OCCUPANCY SHALL BE PROVIDED IN ACCORDANCE WITH CIBSE GUIDE TABLE A1.5 AT 8 L/SECOND/PERSON.
VENTILATION TO TOILETS, BATHROOMS AND KITCHENS SHALL COMPLY WITH BUILDING REGULATIONS F1: 1990 AND K:1990.
ABOVE GROUND DRAINAGE INSTALLATIONS SHALL COMPLY WITH BS5572: 1978, BS4514, BS5255 AND BS3943.
ALL NEW GLAZING TO COMPLY WITH BS 6262 PART 4, 1994.
ALL NEW EXTERNAL GLAZING TO BE SEALED WITH MASTIC, IN ACCORDANCE WITH MANUFACTURES INSTRUCTIONS.

AUDIOWORKS

CONTRACTOR TO ALLOW FOR ATTENDANCES WITH CLIENT DIRECT AUDIO SUPPLIER. GENERAL CONTRACTOR TO CONFIRM DATES FOR 1ST & 2ND FIX. FINAL POSITIONS TBC.

NOTE:
MAIN CONTRACTOR TO PROVIDE ALL NECESSARY STRUCTURAL SUPPORT AND PATRESSING TO PARTITION AND DRY LINED WALLS FOR SECURE AND STABLE FIXING OF ALL FIXTURES AND FITTINGS.

FIRE SAFTEY


- FIREFIGHTING ACCESS,WATER SUPPLIES & FACILITIES TO COMPLY WITH ALL CURRENT BRITISH STANDARDS,WORKS ARE TO BE IN ACCORDANCE WITH THE FIRE PRECAUTIONS(WORKPLACE) REGULATIONS 1997 AMENDED 1999 & MUST COMPLY WITH THE WITH THE BUILDING FIRE STRATEGY DOCUMENT.

- ALL PIPES, DUCTS AND OTHER SERVICES WHICH PASS THROUGH FIRE RESISTING WALL & FLOORS ARE TO BE FIRE STOPPED PROPRIETRY INTUMESCENT MASTIC, QUELFIRE, OR EQUAL APPROVED SHOULD BE USED. ALL INTUMESCENT SEALS ARE TO MATCH THE FIRE RESISTANCE OF THE STRUCTURE THEY FORM PART OF. CONTACT QUELFIRE, TEL 0161 928 7309.
- ALL PIPES, DUCTS AND OTHER SERVICES WHICH HAVE A DIAMETER OF 40MM OR MORE AND PASS THROUGH FIRE RESISTING WALLS AND FLOORS ARE TO BE FITTED WITH PROPRIETRY FIRE DAMPERS/COLLARS TO MATCH THE FIRE RESISTANCE OF THE PARTITION.
- ALL NEW PARTITIONS TO BE FACED WITH PLASTERBOARD. PARTITIOND AND WDF OVERBOARDING TO ACIEVE CLASS 0 SURFACE SPREAD OF FLAME RATING.
- ALL WALL FINISHES RECEIVING PAINT FINISH TO ACHIEVE CLASS 1 SURFACE SPREAD OF FLAME RATING.
- ALL NEW SOFFITS TO RECEIVE PAINT FINISH AND TO ASSUME CLASS 0 SURFACE SPREAD OF FLAME RATING.
- EXISTING EXTERNAL DOORS MUST REMAIN READILY OPENABLE FROM THE INSIDE WHEN THE BUILDING IS OCCUPIED. ANY SECURING DEVICE MUST BE OF A TYPE WHICH CAN BE OVER-RIDDEN BY PRESSURE FROM THE INSIDE. THE DOORS MUST HAVE NOTICES ON THE INSIDE EXPLAINING THE OPERATION OF THE DEVICE - TO COMPLY WITH BUILDING STANDARD E2.28.
- LOCATION OF EMERGENCY LIGHTS ARE TO BE CONFIRMED BY THE M&E CONSULTANT AND SUB-CONTRACTOR AND TO ENSURE IT COMPLIES TO ALL CURRENT BRITISH STANDARDS AND REGULATIONS AND THE RELEVANT CERTIFICATION IS ISSUED AT THE END OF THE WORKS.

- THE SPECIFIED FIRE RATING OF ALL WALLS AND FLOORS INDICATED IS TO BE MAINTAINED AT ALL TIMES AT JUNCTIONS WITH ADJACENT WALLS AND FLOORS, INCLUDING ALL JUNCTIONS WITH EXISTING LANDLORDS WALLS.
- WHERE EXISTING WALLS ARE TO BE DRY LINED; VERTICAL BATTENS ARE TO BE LOCATED EVERY 10M FROM FLOOR LEVEL TO FULL HEIGHT OF DRY LINING, TOP OF DRY LINING TO BE CLOSED OFF WITH 12.5 MM PIB TO GIVE 30MIN FR.
- ALL PIPES & DUCTS WHICH PASS THROUGH FIRE RESISTING WALLS & FLOORS TO BE FIRE STOPPED WITH PROPRIETARY INTUMESCENT MASTIC, QUELFIRE OR SIMILAR. ALL INTUMESCENT SEALS ARE TO MATCH THE FIRE RESISTANCE OF THE STRUCTURE THEY FORM PART OF. (QUELFIRE TEL 0161 928 7309).
- ALL WALL FINISHES RECEIVING PAINT FINISH TO ACHIEVE CLASS 'O' SURFACE SPREAD OF FLAME RATING.
- NO PVC/UPVC,POLYCARBONATE SOLID RIGID SHEET OR MULTISKIN POLYCARBONATE SHEET WILL BE USED FOR WALL OR CEILING LININGS.
- EXISTING EXTERNAL DOORS MUST REMAIN READILY OPENABLE FROM THE INSIDE WHEN THE BUILDING IS OCCUPIED. ANY SECURITY DEVICE MUST BE OF A TYPE WHICH CAN BE OVER-RIDDEN BY PRESSURE FROM THIS INSIDE, THE DOORS MUST HAVE NOTICES EXPLAINING THE OPERATION OF THE DEVICE. TO COMPLY WITH BUILDING STANDARD E2.28.
LOCATION OF EMERGENCY LIGHTS TO BE CONFIRMED BY ELECTRICAL SUB-CONTRACTOR IN ACCORDANCE WITH ALL CURRENT BRITISH STANDARDS AND REGULATIONS AND THE RELEVANT CERTIFICATION IS TO BE ISSUED ON PROJECT COMPLETION.

CO² FIRE EXTINGUISHER
2LTR FOAM FIRE EXTINGUISHER TO COMPLY WITH BS 5243. BRACKET TO BE MOUNTED ON 150MM MDF PATRESS PAINTED OUT TO MAIN WALL 1500MM ABOVE FLOOR LEVEL (EXISTING TO BE REUSED, REPOSITIONED WHERE APPLICABLE). EXTINGUISHERS AND STATUTORY SIGNAGE TO BE SUPPLIED AND INSTALLED BY GENERAL CONTRACTOR.

AFFF FIRE EXTINGUISHER
9 LITRE AFFF FIRE EXTINGUISHER TO COMPLY WITH BS 5243. BRACKET TO BE MOUNTED ON 150MM MDF PATRESS PAINTED OUT TO MAIN WALL 1500MM ABOVE FLOOR LEVEL (EXISTING TO BE REUSED, REPOSITIONED WHERE APPLICABLE). EXTINGUISHERS AND STATUTORY SIGNAGE TO BE SUPPLIED AND INSTALLED BY GENERAL CONTRACTOR.

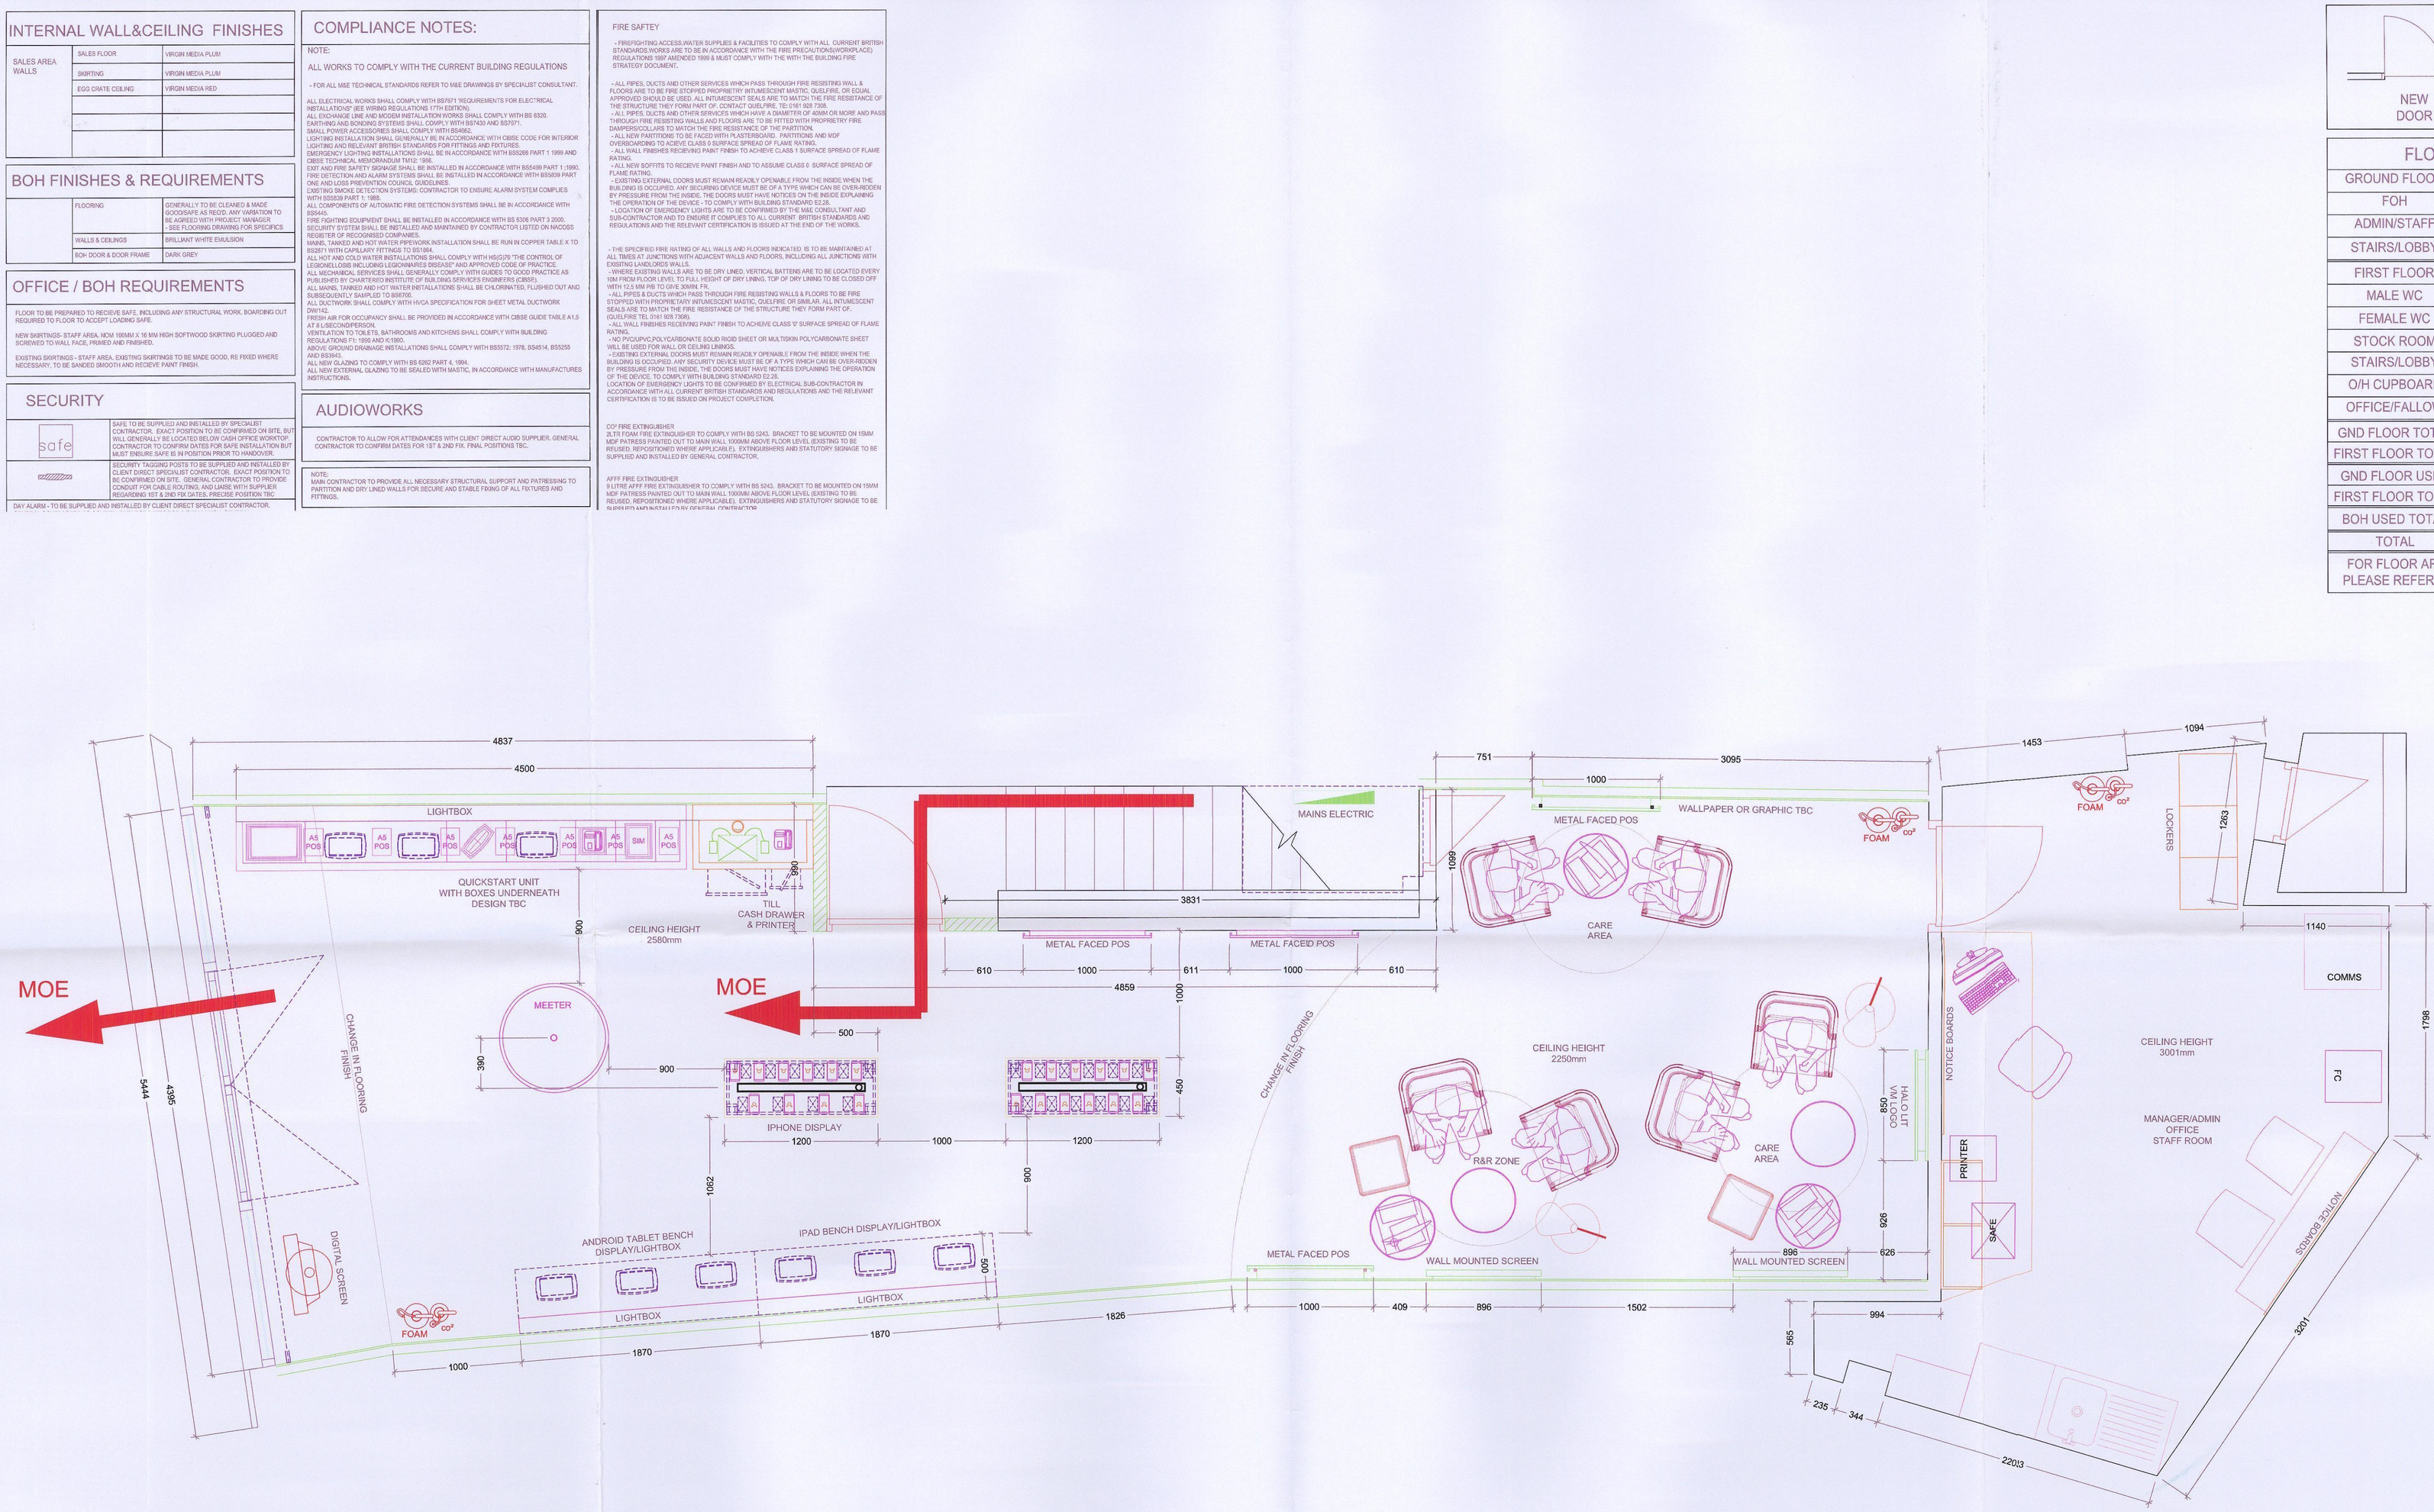

NEW DOOR / EXISTING DOOR

FLOOR AREAS

GROUND FLOOR	
FOH	46.74 m²
ADMIN/STAFF	15.92 m²
STAIRS/LOBBY	4.72 m²
FIRST FLOOR	
MALE WC	1.97 m²
FEMALE WC	1.89 m²
STOCK ROOM	10.27 m²
STAIRS/LOBBY	4.71 m²
O/H CUPBOARD	4.11 m²
OFFICE/FALLOW	29.65 m²
GND FLOOR TOTAL	67.38 m²
FIRST FLOOR TOTAL	52.6 m²
GND FLOOR USED	67.38 m²
FIRST FLOOR TOTAL	18.84m²
BOH USED TOTAL	39.48 m²
TOTAL	119.98 m²

FOR FLOOR AREAS PER FLOOR FINISH PLEASE REFER TO FLOORING DRAWING

VIRGIN MEDIA BARNSLEY
GENERAL ARRANGEMENT - GROUND FLOOR
PLAN VIEW
SCALE 1:25

RESOLUTION INTERIORS

Company Registration No. 3678965
VAT Registration No. 723652246
Registered in England & Wales

Copyright of this drawing is reserved by resolution Interiors and the drawing is issued on the condition that it is not copied, reproduced or disclosed to a third party without consent.

Lufton 2000 Business Park,Yeovil,
Somerset BA22 8QR
Call +44 (0)01935 422700
Fax +44 (0)01935 422724
Email - hello@resolutioninteriors.com
Website - resolutioninteriors.com

REV	INIT	DETAILS	DATE
R6.	CG.	WALL METAL FACED WALL PANELS REVISED ON GA.	20.03.15
R5.	CG.	WALL METAL FACED WALL PANELS REVISED ON GA.	26.02.15
R4.	CG.	FULL DRAWING PACK ISSUED TO VM & CONTRACTORS	23.02.15
R3.	CG.	AMENDED FOLLOWING FEEDBACK FROM VIRGIN.	19.02.15
R2.	CG.	AMENDED FOLLOWING FEEDBACK FROM VIRGIN.	18.02.15
R1.	CG.	AMENDED FOLLOWING FEEDBACK FROM VIRGIN.	18.02.15

Client: VIRGIN MEDIA

Status: FOR INFORMATION

Date: 23.02.15 | Drawn by: CG | Scale: 1:25 @ A1

(To scale @ A3 is half A1)

Title: GENERAL ARRANGEMENT GROUND FLOOR

Project: VIRGIN MEDIA BARNSLEY

Drawing no. 1024 -101-01-R6