PROJECT

PC319 | Proposed Extension/ Alterations

LOCATION

64 Bloomhouse Lane | Darton | Barnsley | S75 5AF

CLIENT

Mr P. Jordan



yorke Architecture

Office Location

Lyndale | Harworth Road
Blyth | Worksop
Nottinghamshire | S81 8HQ

Tel: 01909 591871
www.yorkearchitecture.com

Contact Info

Chris Yorke
Managing Director
BSc(Hons) | MCIAT | C.Build E | MCABE


E. chris@yorkearchitecture.com
M. 07828 789 651

Adi Krasniqi
Director
BSc(Hons)

E. adi@yorkearchitecture.com
M. 07929 456 125


Yorke Architecture Ltd
Company No. 10654993

Find us on.....

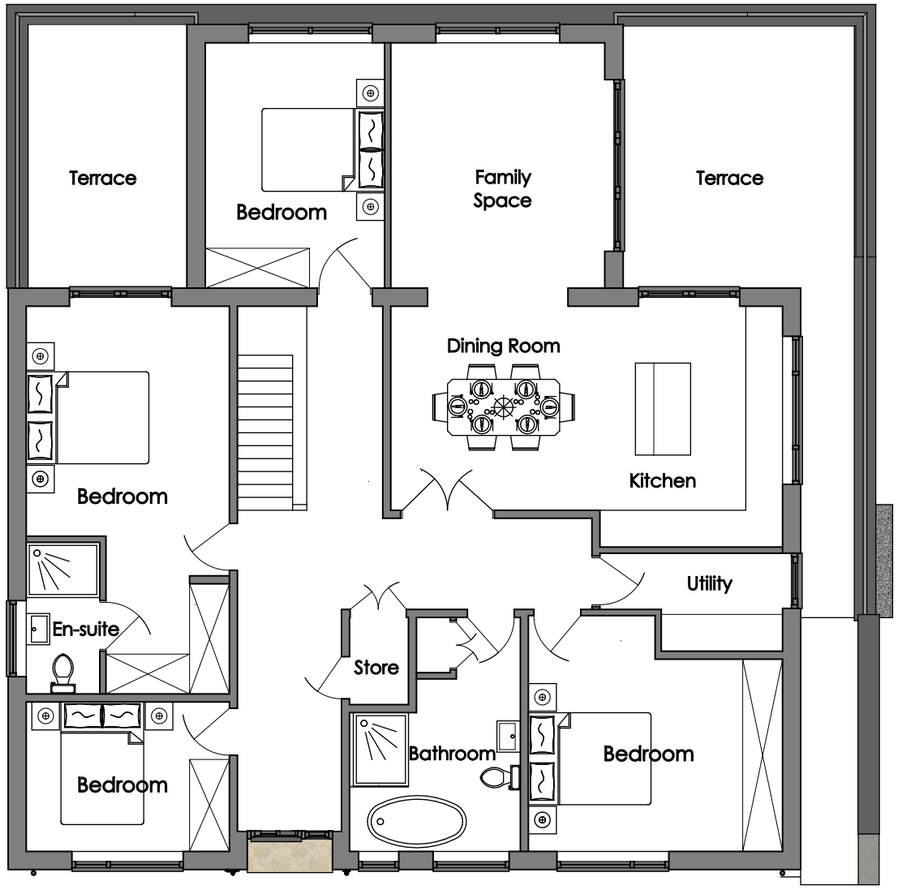

Proposed Ground Floor Plan

Scale: 1:100

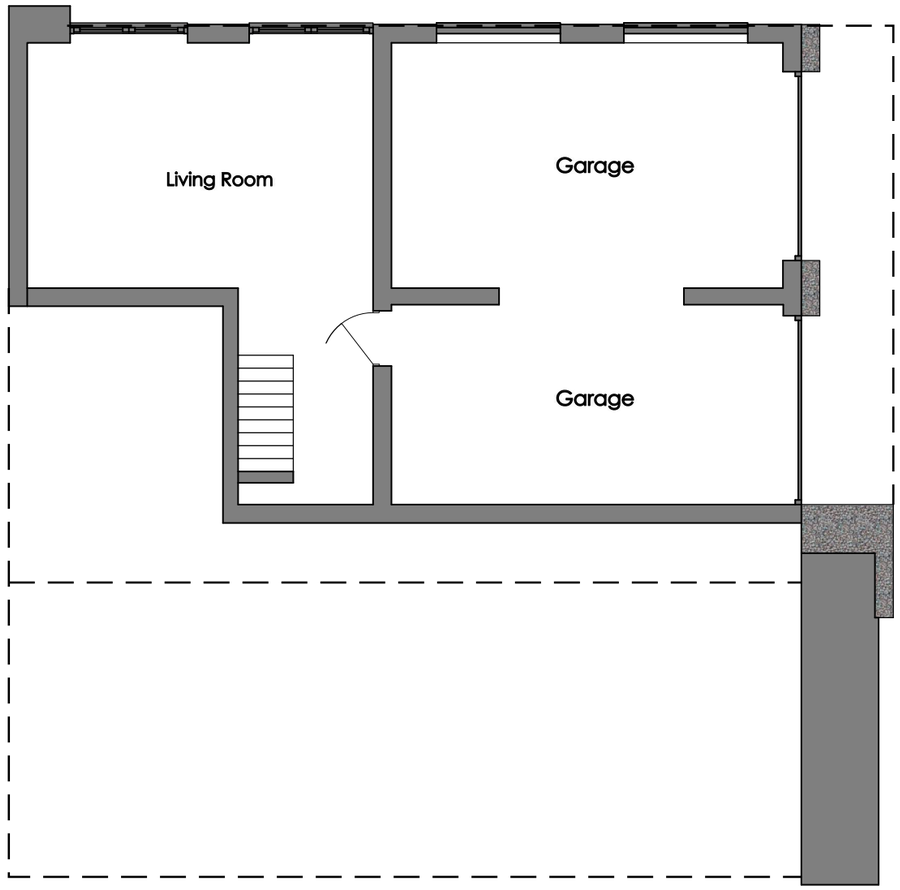

Proposed Lower Ground Floor Plan

Scale: 1:100

yorke
Architecture

Lyndale | Harworth Road | Blyth
Worksop | S81 8HQ

t: 01909 591871 | m: 07828 789651
e: chrisyorke@btinternet.com

www.yorkearchitecture.com

Proposed Extension/ Alterations

64 Bloomhouse Lane
Darton
Barnsley
S75 5AS

Project

Proposed Plans

PC319/ 04

Drawing

Date
29.11.2018

Drawn By
AK

Scale
1:100

Sheet Size
A3

Revision
-

All dimensions given are to assist in the pricing of works. It is the responsibility of the person carrying out the works to verify all dimensions on site prior to placing orders or carrying out works.


Note

cabe chartered association of building engineers
Chartered Institute of Architectural Technologists Registered Practice



Proposed Front Elevation

Scale: 1:100

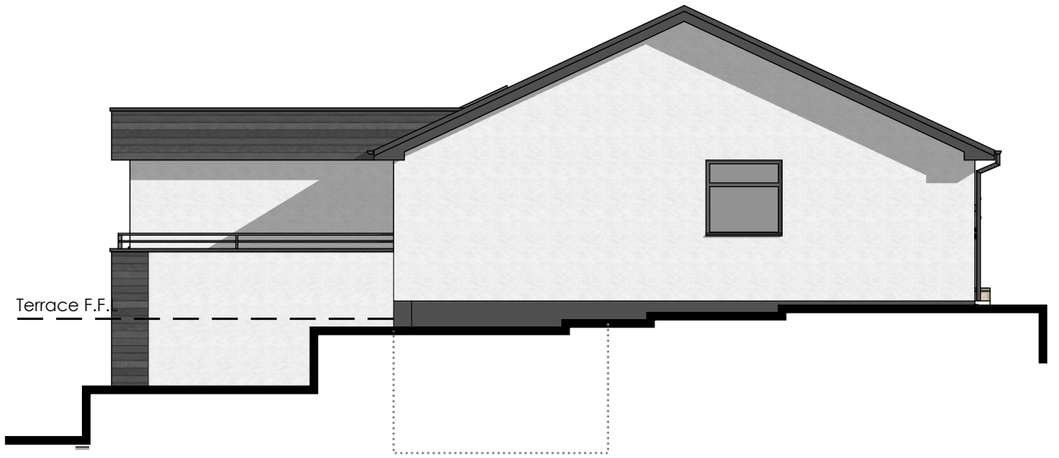

Proposed Side Elevation

Scale: 1:100



Proposed Rear Elevation

Scale: 1:100



Proposed Side Elevation

Scale: 1:100

yorke
Architecture

Lyndale | Harworth Road | Blyth
Worksop | S81 8HQ

t: 01909 591871 | m: 07828 789651
e: chrisyorke@btinternet.com

www.yorkearchitecture.com

Proposed Extension/ Alterations

64 Bloomhouse Lane
Darton
Barnsley
S75 5AS

Project

Proposed Elevations

PC319/ 05

Drawing

Date
29.11.2018

Drawn By
AK

Scale
1:100

Sheet Size
A3

Revision
-

All dimensions given are to assist in the pricing of works. It is the responsibility of the person carrying out the works to verify all dimensions on site prior to placing orders or carrying out works.

Note

cabe chartered association of building engineers
Chartered Institute of Architectural Technologists Registered Practice