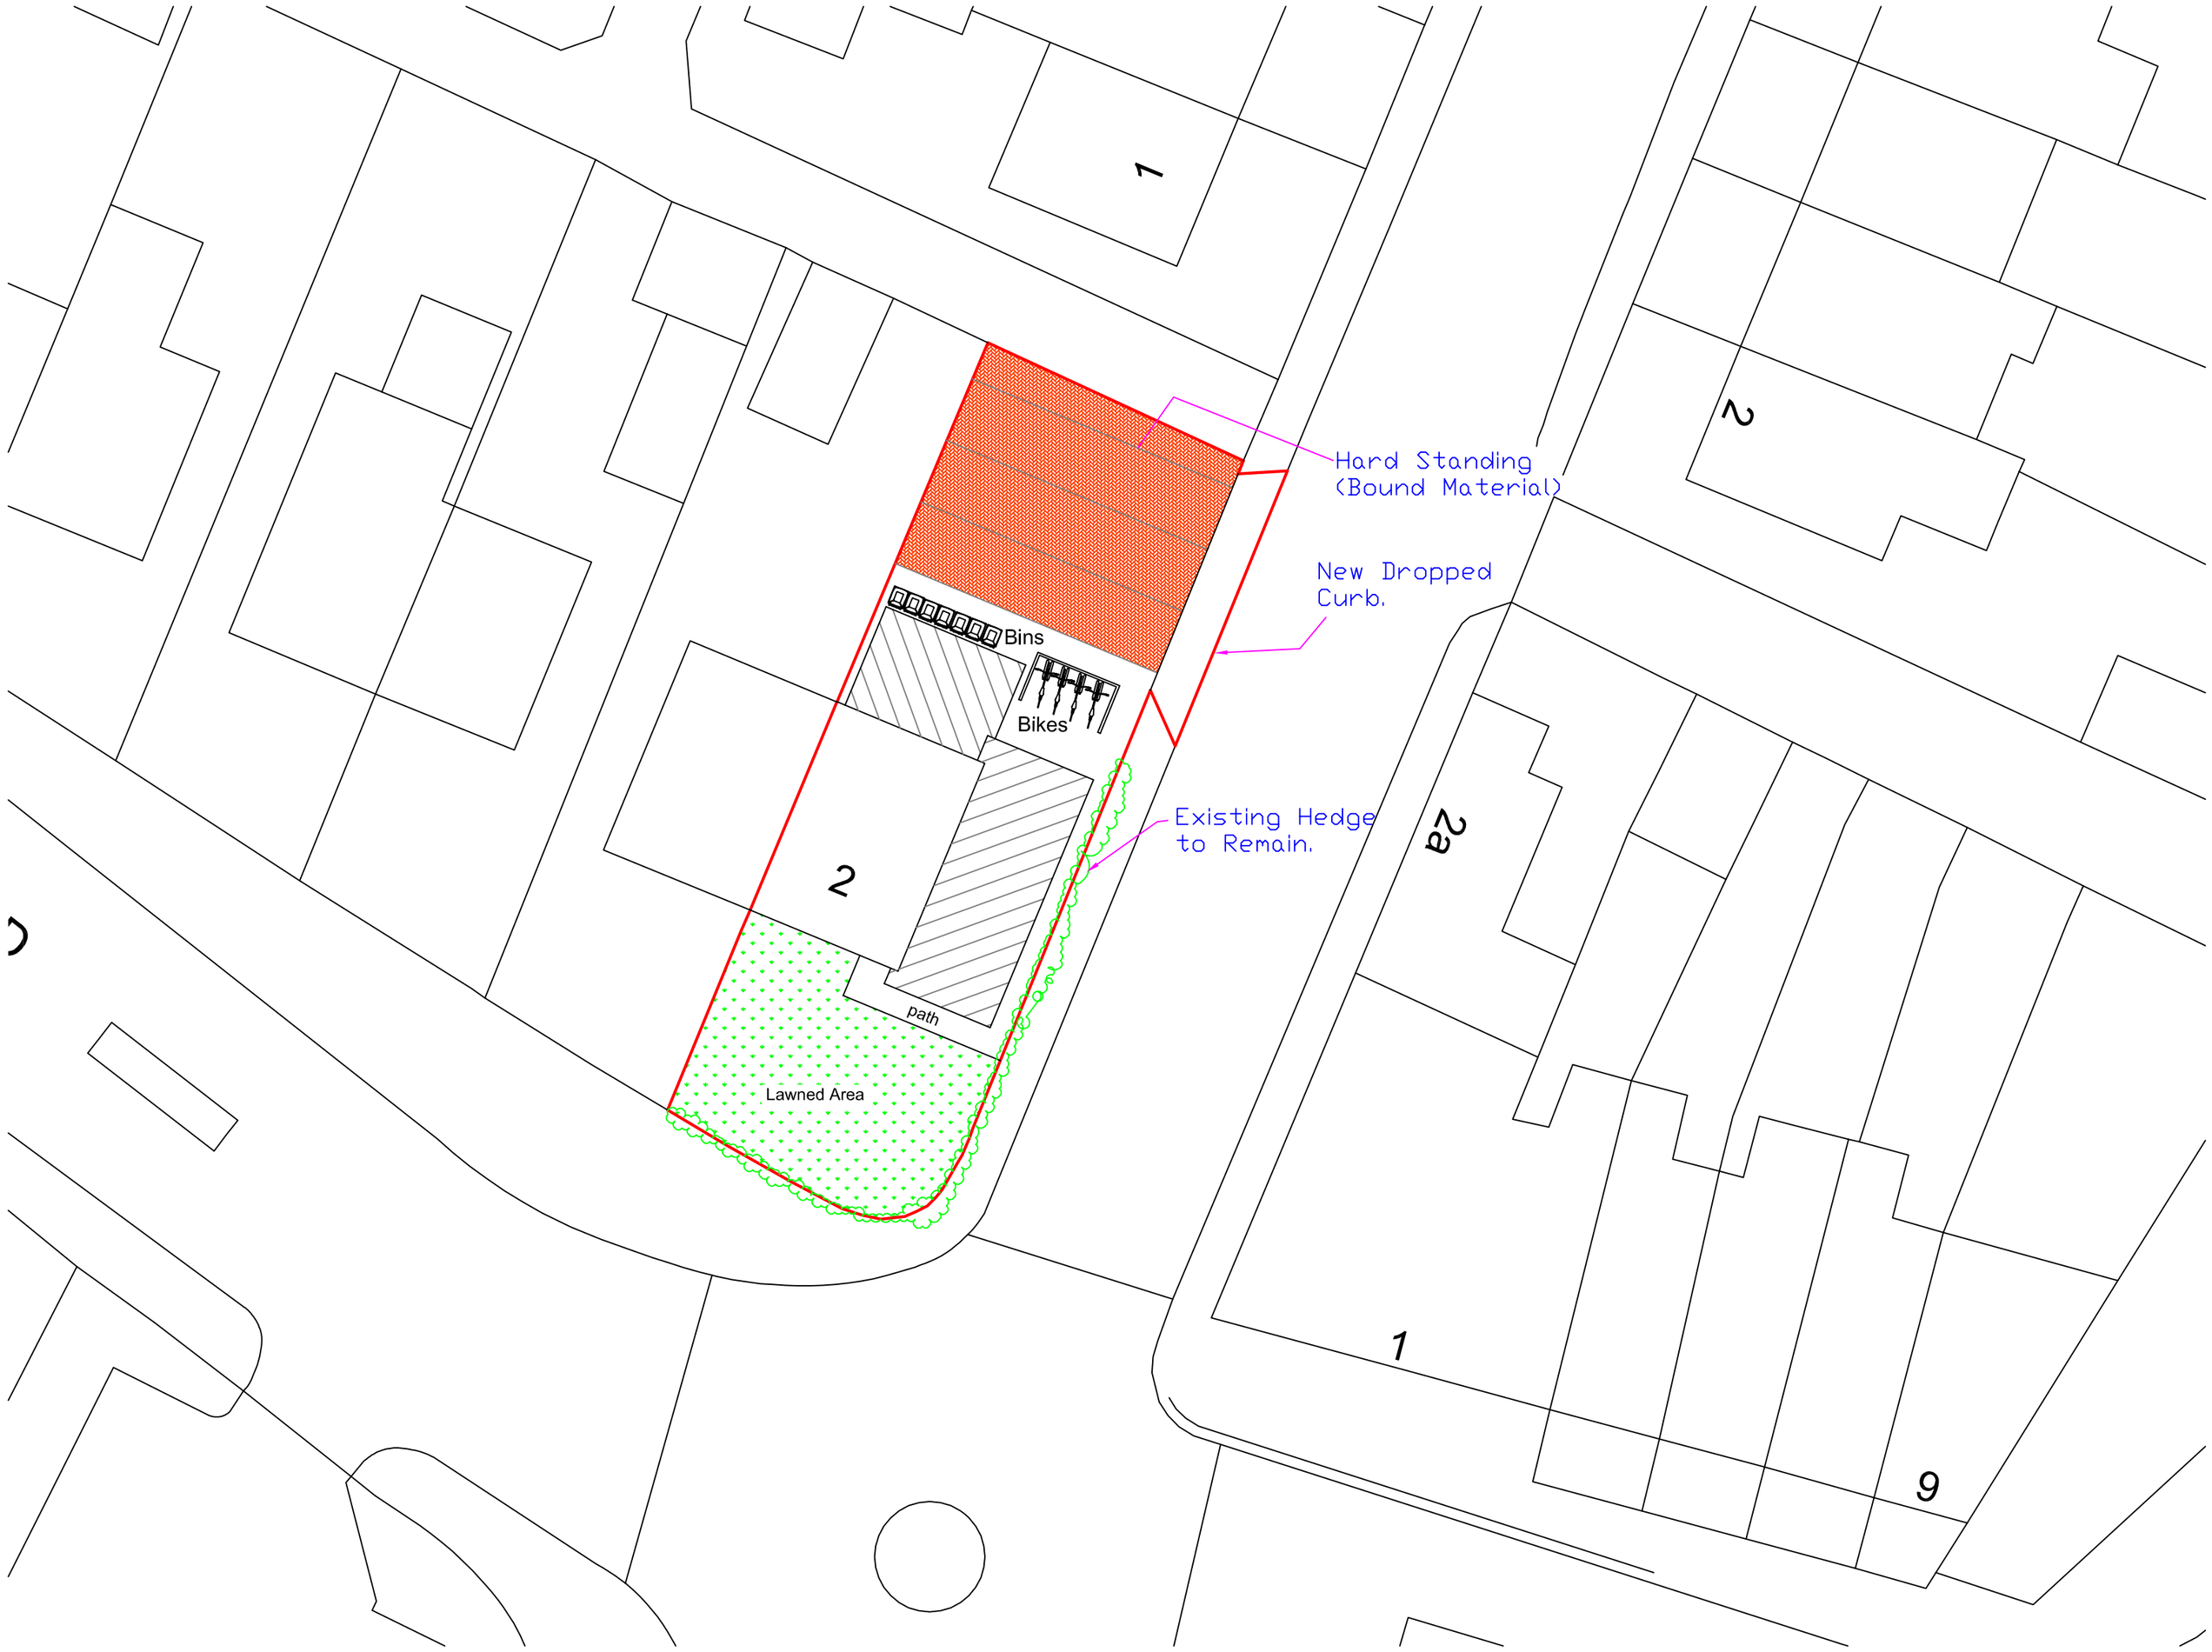


0 10 20 30 40

Scale Bar - 1:200

DO NOT SCALE
THIS DRAWING IS COPYRIGHT ©

NOTES

REVISION

GO DESIGN
88, Loscoe-Denby Lane
Loscoe, Heanor
Derbyshire
DE75 7RX
TEL : 07771 675788
E-MAIL: godesignplanning@aol.com

CLIENT
Dave, Dave & Dave Ltd

PROJECT
2, Houghton Road
Thurnscoe, Rotherham
S63 0JT

TITLE
Proposed 2 Storey Extension to Side & Ground Floor Extension to Rear of House, to Create HM□ with 7 Rooms

Site Plan

DRAWN BY		CHECKED BY
G. □'Shea	A2	

SCALE	DATE	DWG No.	REV
1:200	31/08/22	22/026-06	