
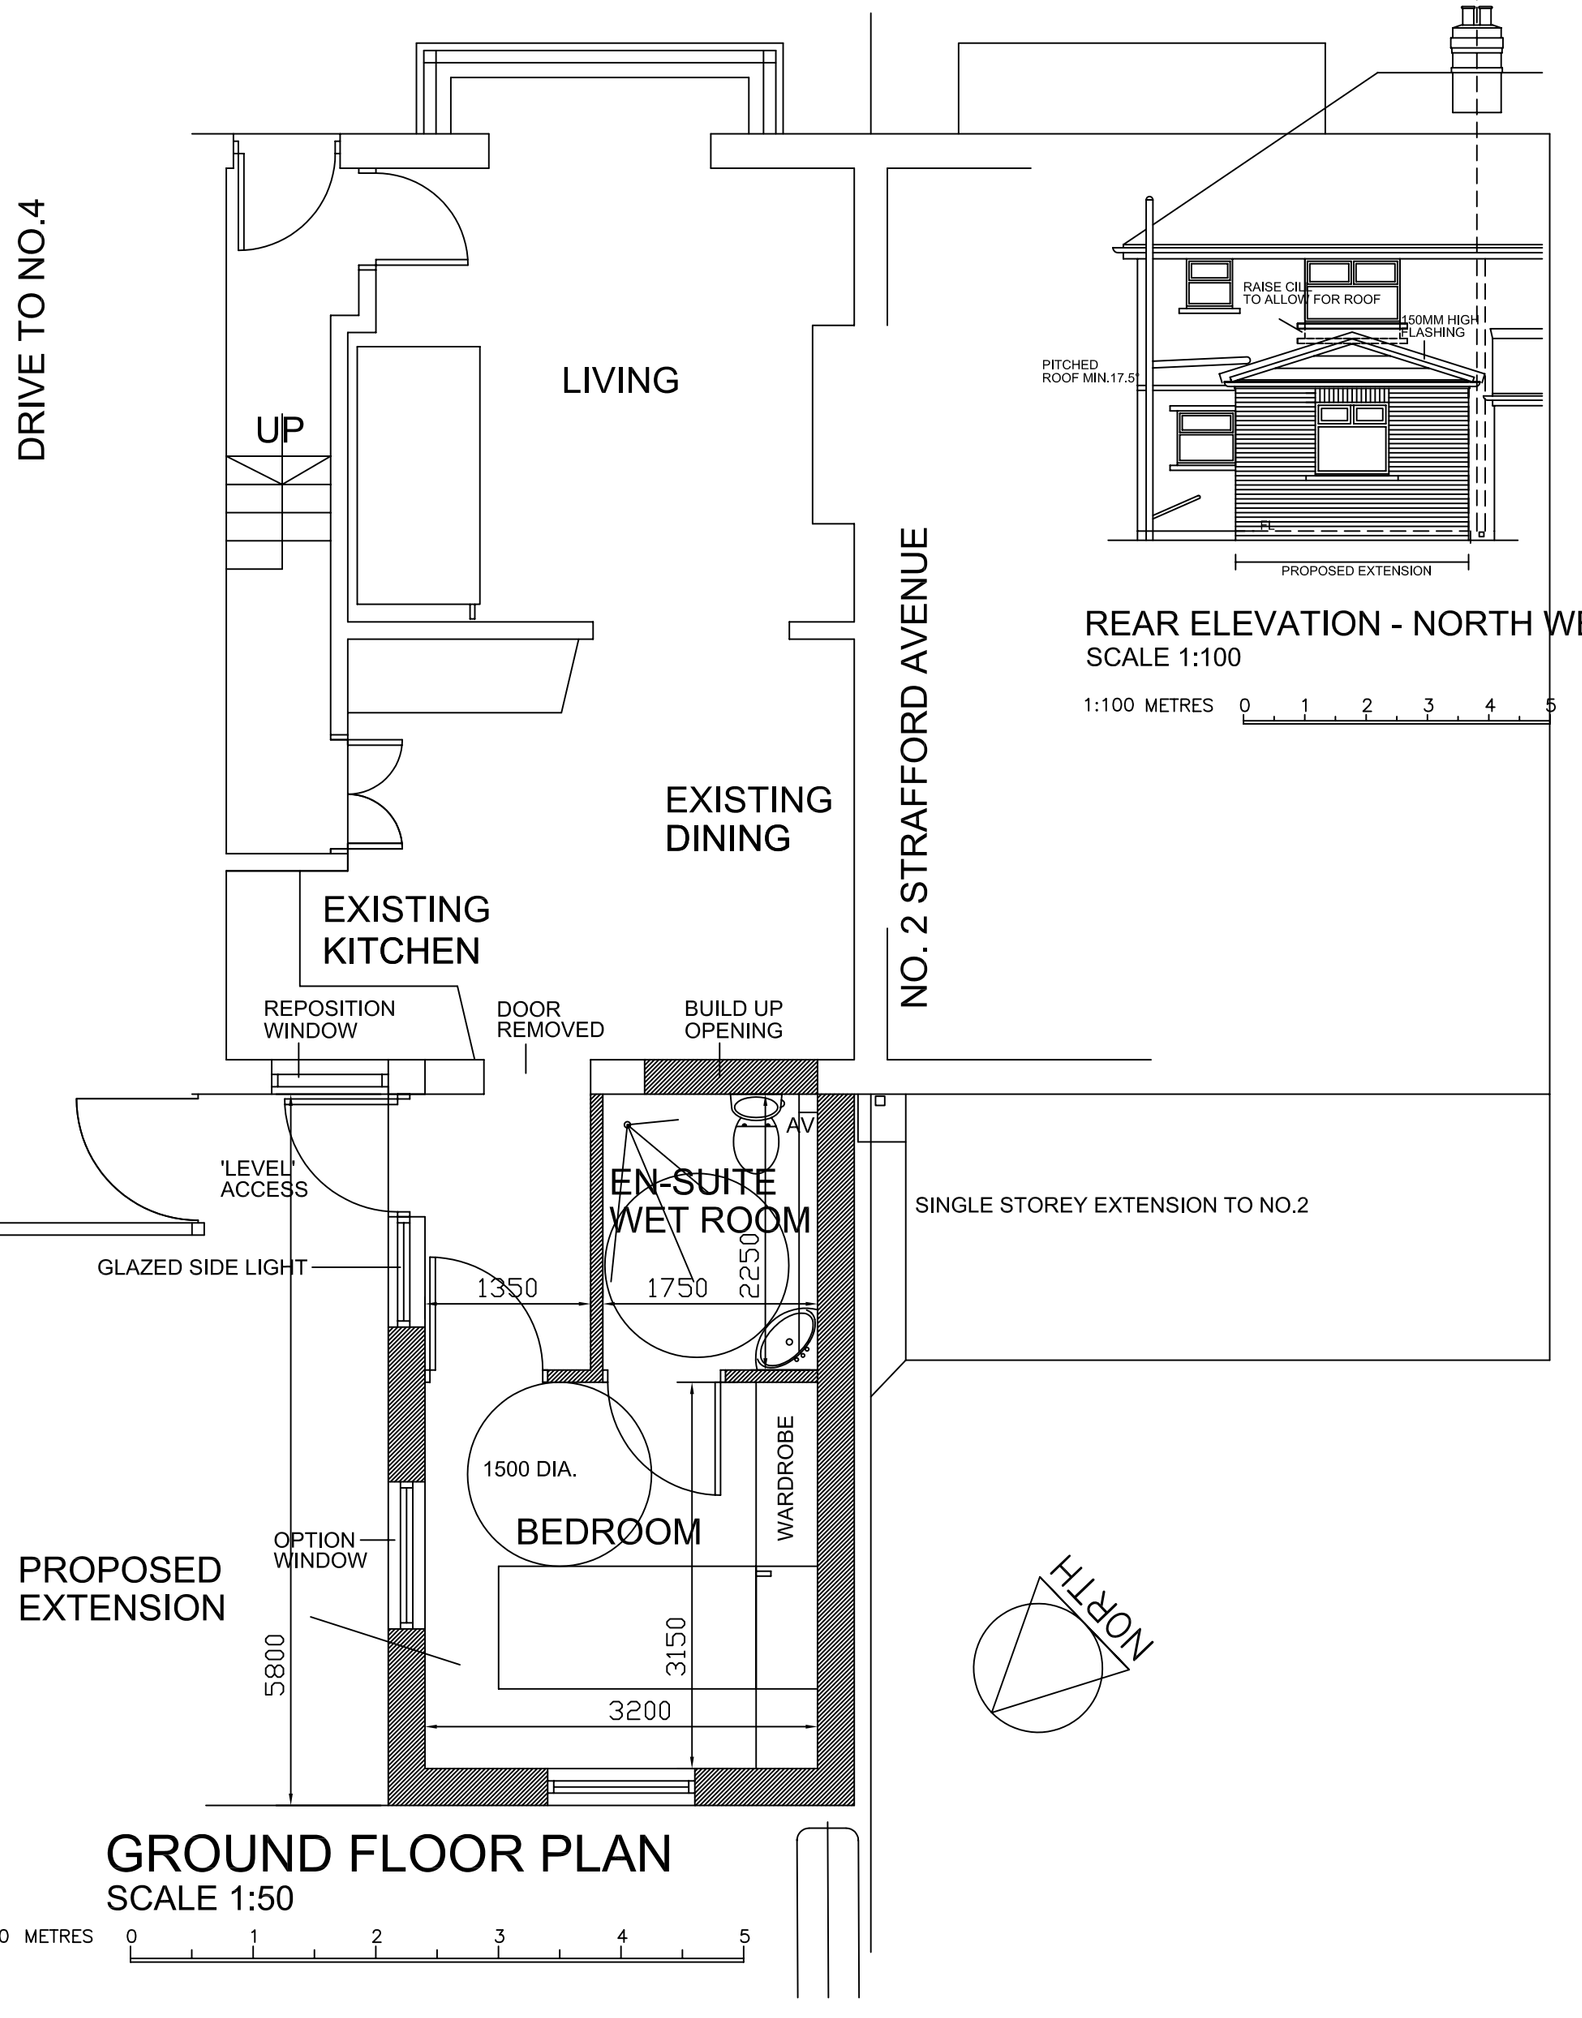


GROUND FLOOR PLAN
SCALE 1:50


1:50 METRES 0 1 2 3 4 5

REAR ELEVATION - NORTH WEST
SCALE 1:100


1:100 METRES 0 1 2 3 4 5

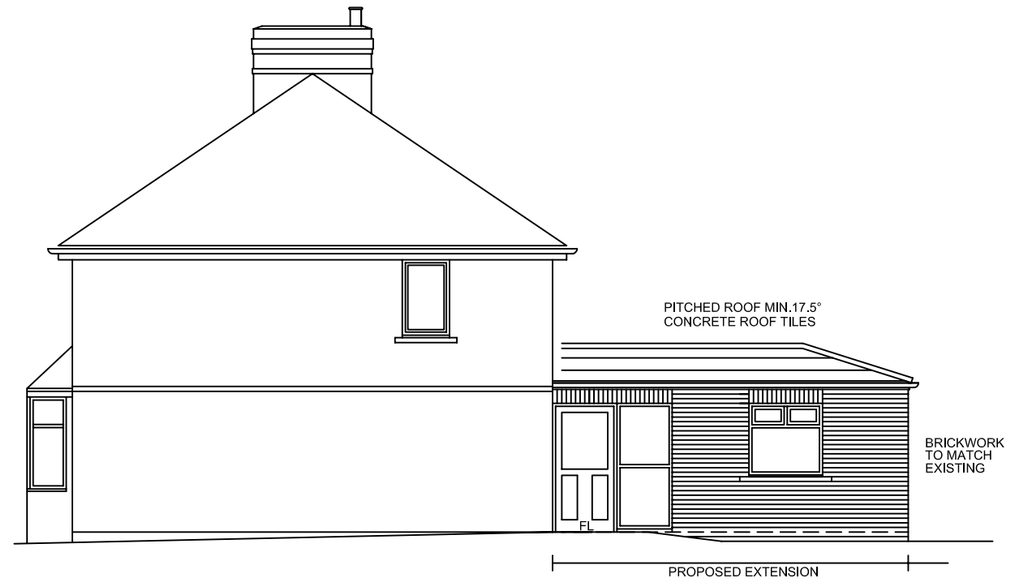

SIDE ELEVATION - NORTH EAST

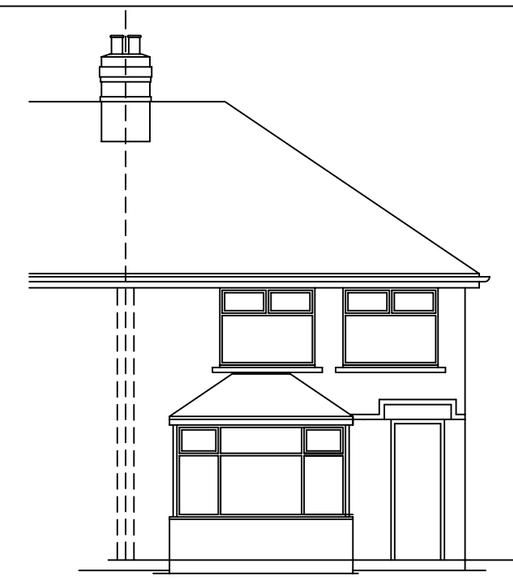

FRONT ELEVATION - SOUTH EAST

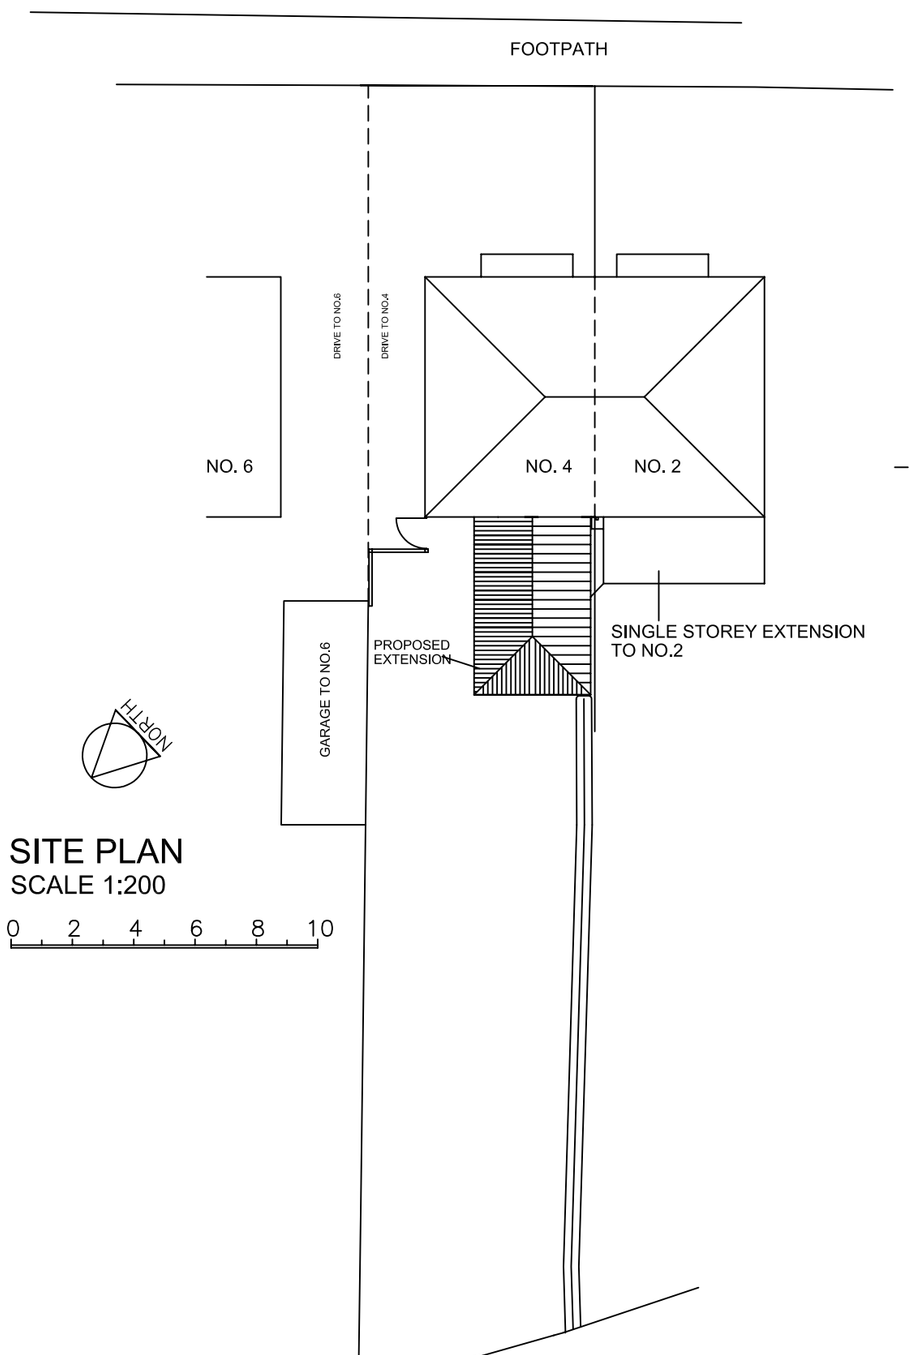

SITE PLAN
SCALE 1:200

0 2 4 6 8 10

ARCHITECTS
BARNSLEY LEEDS BRADFORD

1. THIS DRAWING AND THE COPYRIGHTS AND PATENTS THEREIN ARE THE PROPERTY OF NUTTALL YARWOOD & PARTNERS LIMITED REGISTERED IN ENGLAND AND WALES No. 4631338 AND MAY BE USED OR REPRODUCED ONLY UNDER CONTRACT.

2. CONTRACTORS AND SUB-CONTRACTORS MUST CHECK AND AGREE ALL DIMENSIONS BEFORE PREPARING SHOP DRAWINGS OR COMMENCING WORK ON SITE

3. CONTRACTORS ARE RESPONSIBLE FOR INFORMING THE ARCHITECT OF ANY DISCREPANCY DISCOVERED ON THIS DRAWING OR BETWEEN THIS DRAWING AND ANY OTHER RELATED DOCUMENT ISSUED UNDER THE STANDARD FORM OF CONTRACT IN RESPECT OF THE WORK.

4. WRITTEN DIMENSIONS ONLY ARE TO BE USED FROM THIS DRAWING. IF IN ANY DOUBT ASK FOR CLARIFICATION.

Notes.

Revisions.

Date	Suffix	Description	Date	Suffix	Description

NUTTALL YARWOOD & PARTNERS LIMITED
CHARTERED ARCHITECTS
■ The Grove, High Street, Dodworth, Barnsley, S75 3RQ. Tel: 01226 206771 Fax: 01226 200989 e-mail: info@nyparchitects.com ■
□ 120 Main Street, Burley-in-Wharfedale, LS29 7JX. Tel: 01943 864441 Fax: 01943 862300 e-mail: infoburley@nyparchitects.com □

Project. 4 STRAFFORD AVENUE WARD GREEN, BARNSLEY		Client.	
Drawing Title. FLOOR PLAN, ELEVATIONS AND SITE PLAN AS PROPOSED	Date. OCTOBER 2012	Scale. AS SHOWN AT A2	
	Ref. 43-20	Dwg. No. 03	Rev.