



Drawing No.	Rev No.
MMK001 -003	

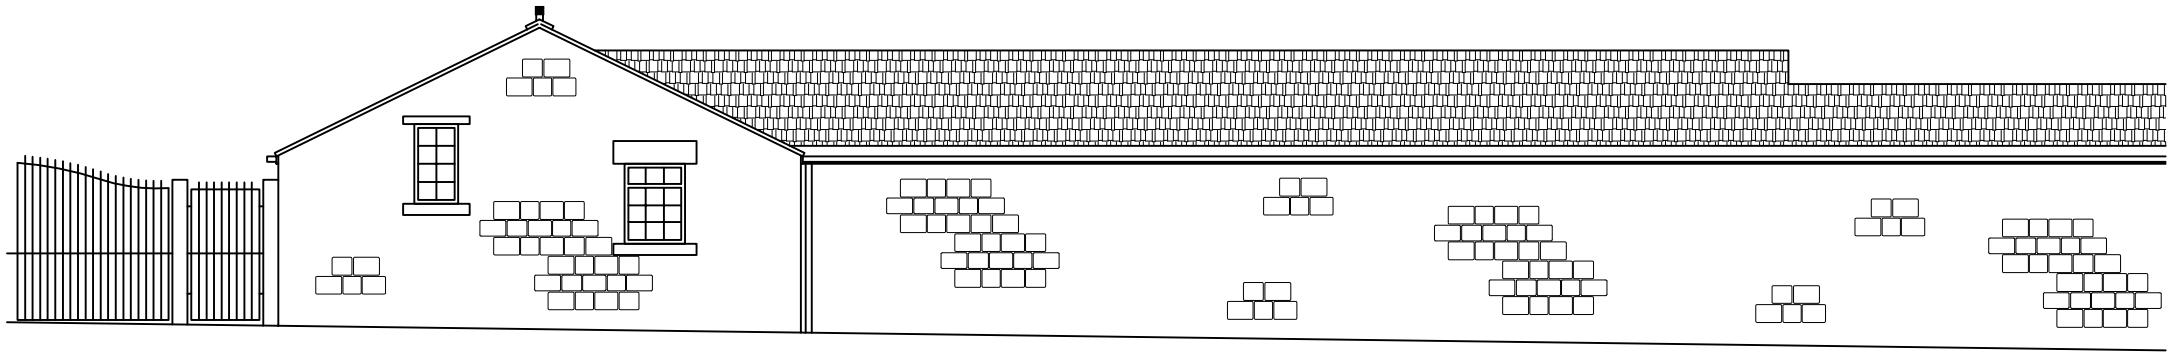

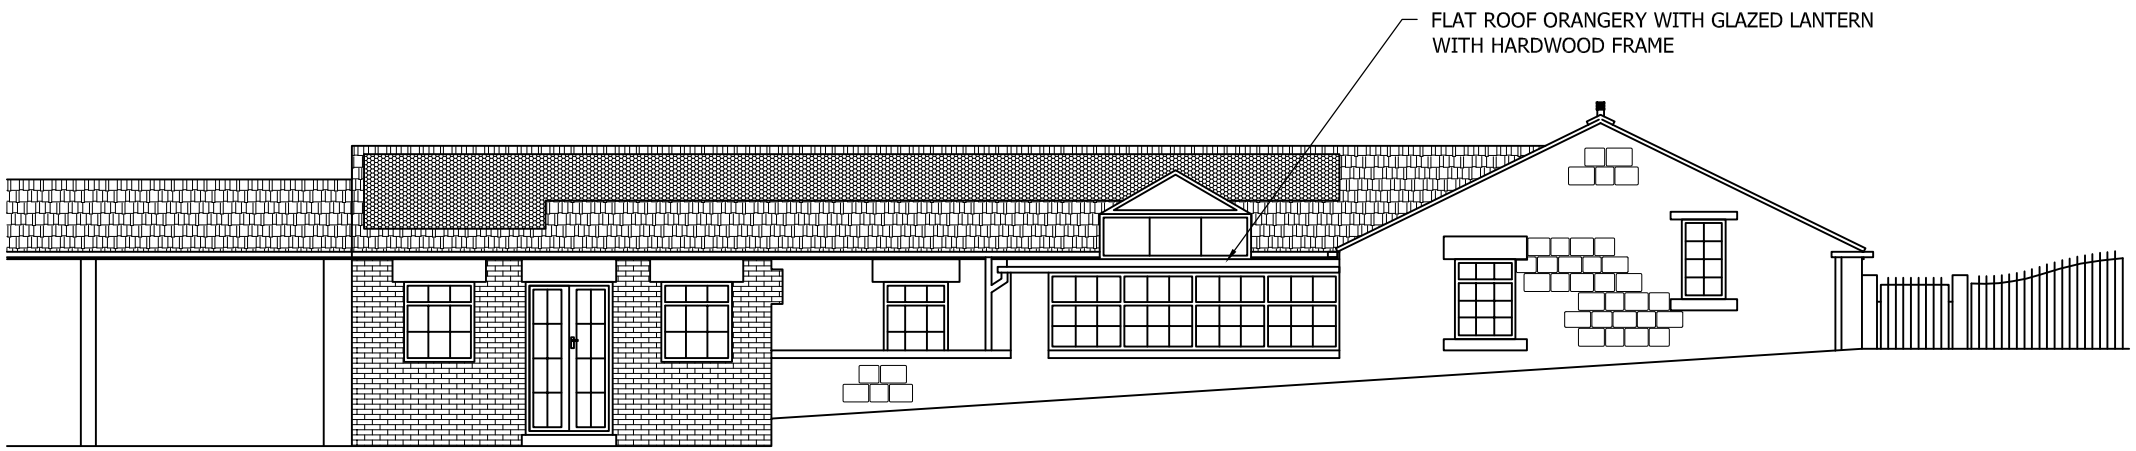

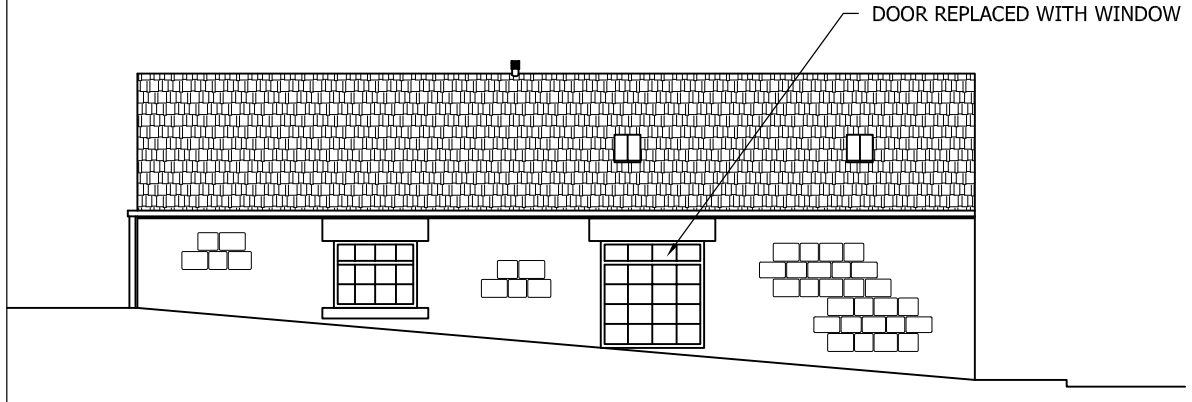

PROPOSED REAR ELEVATION
SCALE 1:100 AT A3

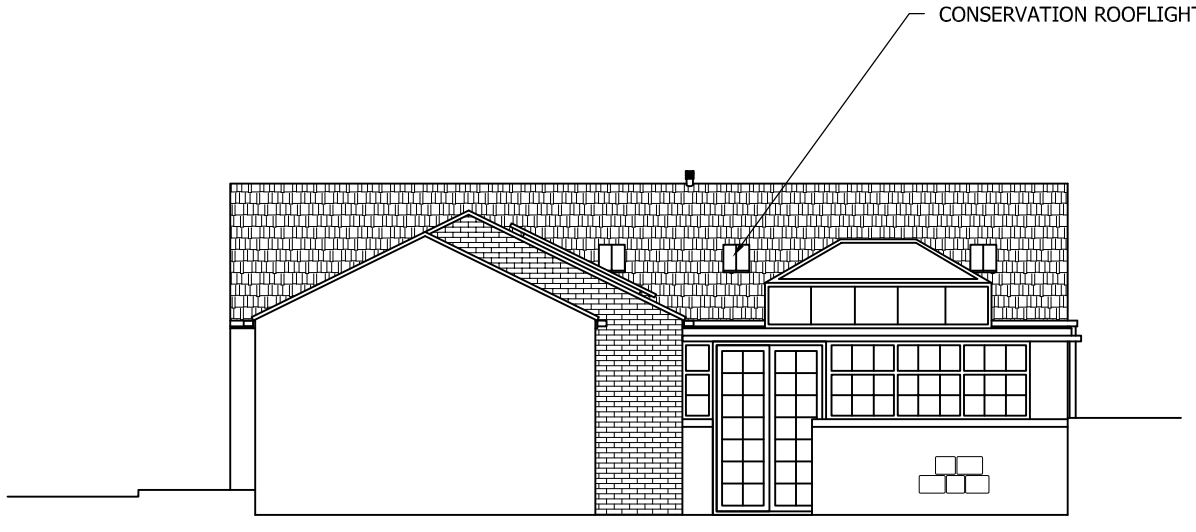

PROPOSED END ELEVATION
SCALE 1:100 AT A3

DO NOT SCALE: Contractor to check all dimensions and report any omissions or errors

NOTES

Rev	Description	By	Chk	App	Date

JRB DESIGNS Ltd
1 Savile Road
Cudworth
Barnsley
S72 8LT
Tel: 01226 383542
Fax: 01226 380078
Mob: 07970 541192
Email: john@jrbdesigns.co.uk

This drawing is copyright. © jrbdesigns Ltd.

Client

MRS KOCHETA

Drawing Title

PROPOSED ELEVATIONS

Address

FIR TREE FARM
DONCASTER ROAD
DARFIELD
BARNSLEY

Project Title:

CONVERSION OF FARM OUT BUILDING TO NEW DWELLING

Purpose of Issue:

PLANNING

Drawing Status

FIRST ISSUE

Scale at A3	Drawn By	Date	
AS SHOWN	JRB	23/08/2012	
Checked By	Date	Approved By	Date
MK	23/08/2012	MK	23/08/2012
Project No.	Drawing No.		Revision
MMK001	003		-

APPROVAL [X] INFORMATION [ ] TENDER [ ] CONTRACT [ ] CONSTRUCTION [ ]