
Drawing No.	Rev No.
MTB001 -004	


FD FIRE DOOR FD30
SD SMOKE DETECTOR
HD HEAT DETECTOR
AS ALARM SOUNDER

FIRE SAFETY NOTES


1) ALL INTERNAL DOORS ON ESCAPE ROUTE TO BE FIRE DOORS FD30.
2) STAIR WELL TO HAVE A MIN OF 30MIN FIRE PROTECTION.
3) FIRST FLOOR CEILINGS TO HAVE A MIN OF 30MIN FIRE PROTECTION.
4) FIRE ALARM/SMOKE DETECTION SYSTEM TO BE INTERLINKED WITH MAINS POWER WITH BATTERY BACK UP IS TO COMPLY WITH BS5839. COMMISIONING CERTIFICATE TO BE SUPPLIED.

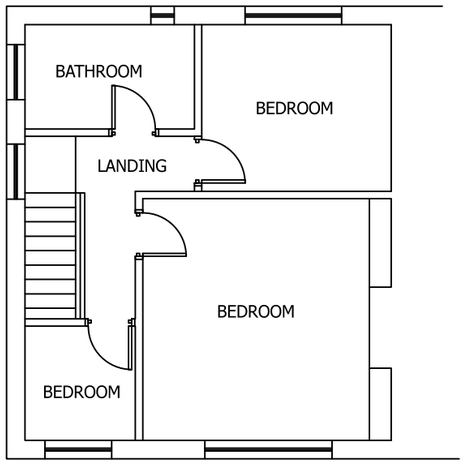


EXISTING FIRST FLOOR PLAN
SCALE 1:100 AT A3

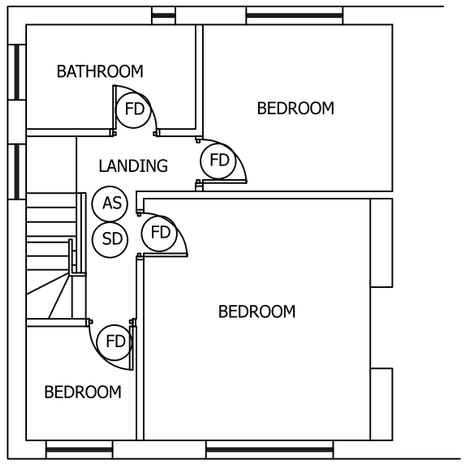


PROPOSED FIRST FLOOR PLAN
SCALE 1:100 AT A3

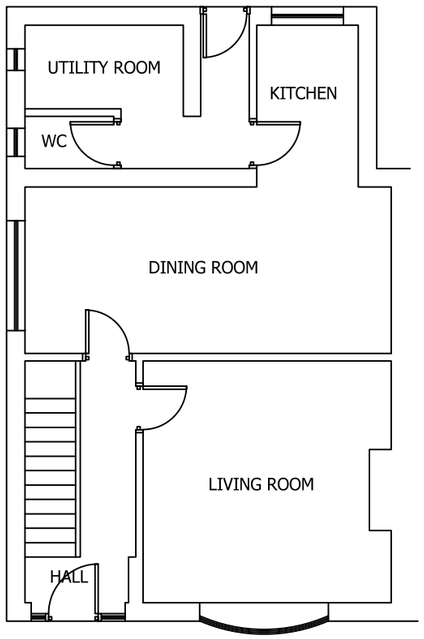

EXISTING GROUND FLOOR PLAN
SCALE 1:100 AT A3

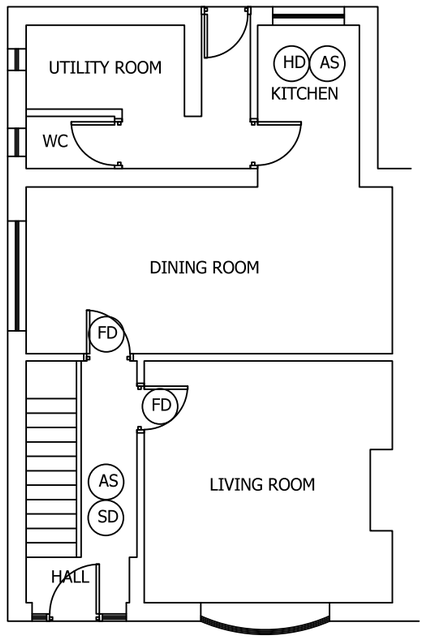

PROPOSED GROUND FLOOR PLAN
SCALE 1:100 AT A3

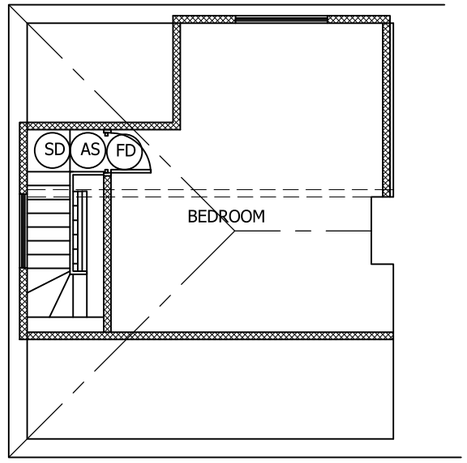

PROPOSED SECOND FLOOR PLAN
SCALE 1:100 AT A3

DO NOT SCALE: Contractor to check all dimensions and report any omissions or errors

NOTES

Rev	Description	By	Chk	App	Date

JRB DESIGNS Ltd
1 Saville Road
Cudworth
Barnsley
S72 8LT
Tel: 01226 383542
Fax: 01226 380078
Mob: 07970 541192
Email: john@jrbdesigns.co.uk

This drawing is copyright. © jrbdesigns Ltd.

Client
MR. T BRENNAN

Drawing Title
PROPOSED PLANS

Address
4 WATH ROAD
ELSECAR
BARNSLEY
S74 8HJ

Project Title:
LOFT CONVERSION WITH SIDE AND REAR DORMERS

Purpose of Issue:
PLANNING

Drawing Status
FIRST ISSUE

Scale at A3	Drawn By	Date	
AS SHOWN	JRB	23/10/2016	
Checked By	Date	Approved By	Date
	23/10/2016		23/10/2016
Project No.	Drawing No.		Revision
MTB001	004		-

APPROVAL [X] INFORMATION [ ] TENDER [ ] CONTRACT [ ] CONSTRUCTION [ ]