0	SCALE 1:50	5m
0	SCALE 1:100	10m
0	SCALE 1:200	20m
0	SCALE 1:500	50m
0	SCALE 1:1250	125m

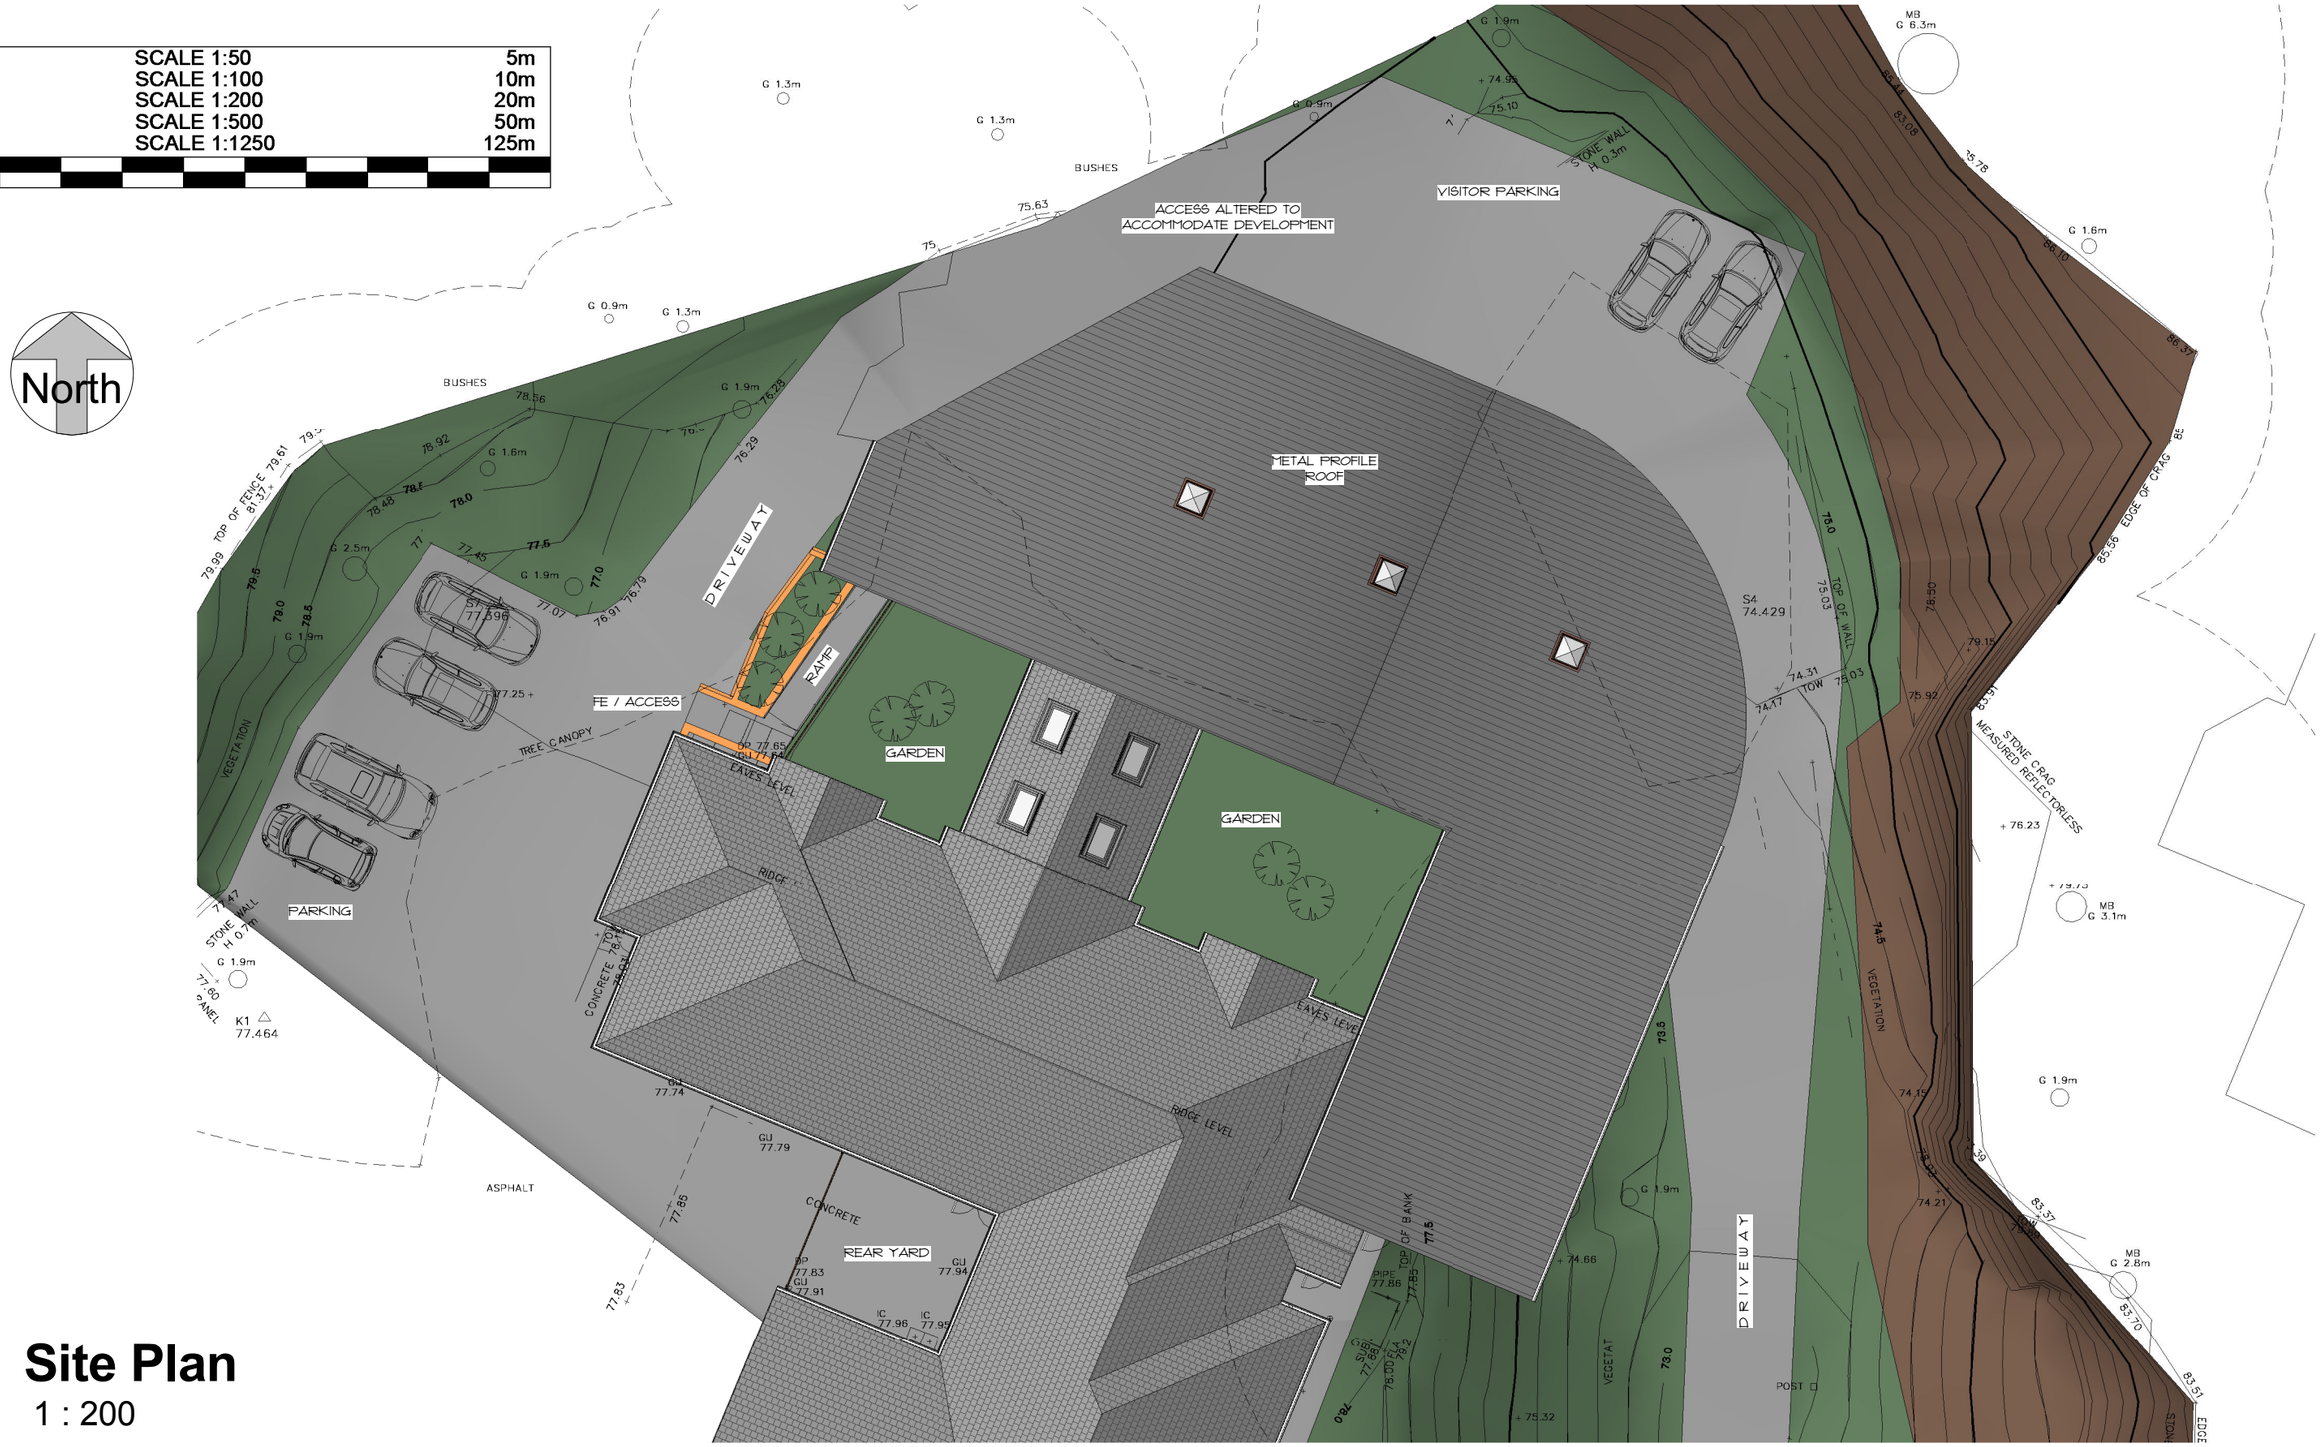

Site Plan

1 : 200

Cadvis3d

....making dreams happen

ARCHITECTURAL DESIGN SERVICES

Tel: 01484 937123 / 07955 898269

Email: info@cadvis3d.co.uk

© This drawing may not be copied without written prior permission

The Towers, 237 Wakefield Rd, Lepton, Hudersfield, West Yorkshire, HD8 0DH

3-5 Wormalds Yard, 1st Floor, King Street Huddersfield, West Yorkshire, HD1 2QR

w w w . c a d v i s 3 d . c o . u k

project

Residential Care Home Extension, Autumn House Care Home, 2 Station Rd, Worsbrough, Barnsley S70 4SY

client

Autumn House Care Home

title

Proposed Site Plan

rev	date	dr	app	notes

scale 1 : 200	drawn PSI	apprv AH
date NOV 2016	path G:\work docs\Architectural Jobs\1639 - Autumn House, Barnsley\Arch\Proposed\1639 - proposedPLANNING.rvt	
status	PLANNING	
job no 1639	dwg no A(90)-01	rev -