

Drawing No.	Rev No.
MDH001 -003	




PROPOSED FRONT ELEVATION
SCALE 1:100 AT A3

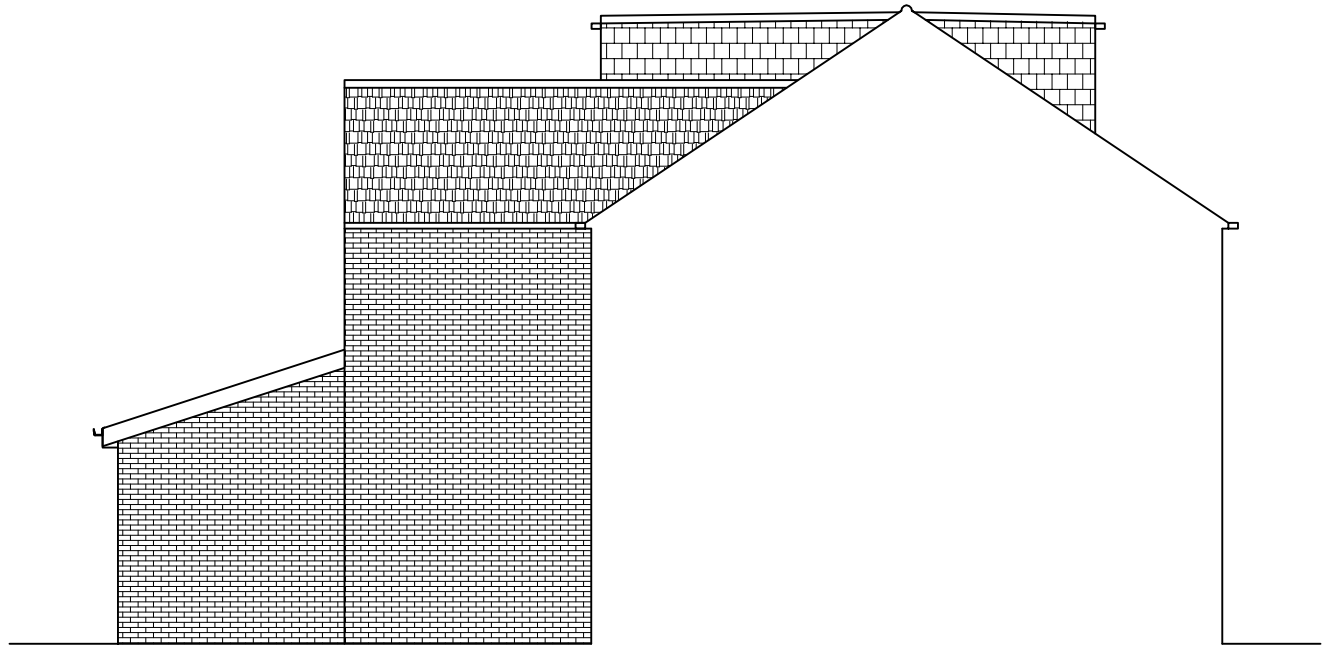

PROPOSED END ELEVATION
SCALE 1:100 AT A3

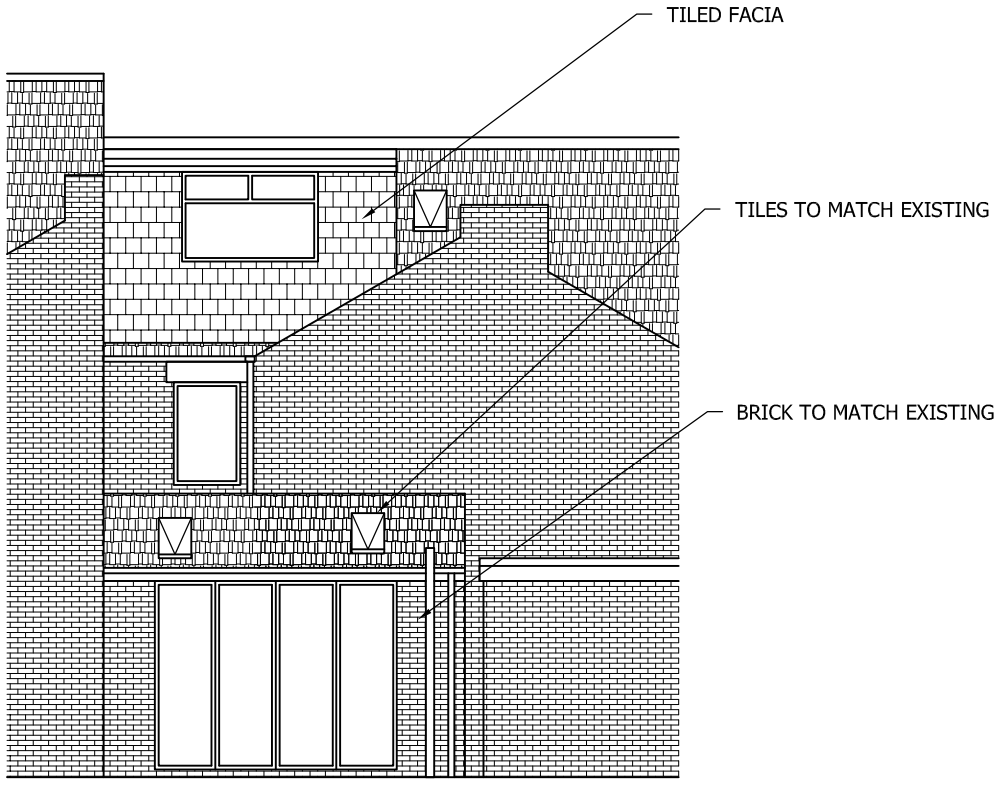

PROPOSED REAR ELEVATION
SCALE 1:100 AT A3

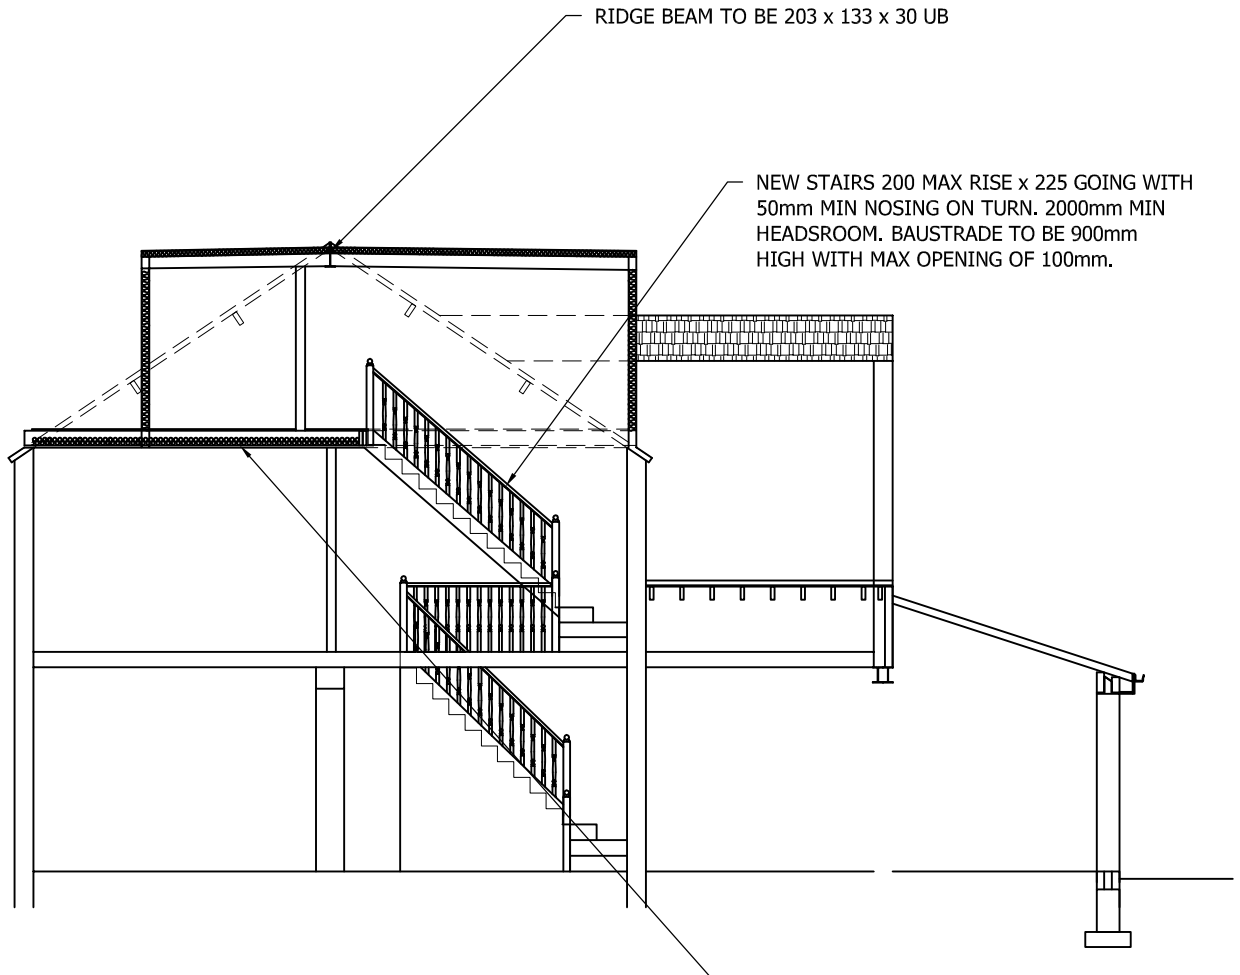

SECTION THROUGH HOUSE
SCALE 1:100 AT A3

DO NOT SCALE: Contractor to check all dimensions and report any omissions or errors

NOTES

Rev	Description	By	Chk	App	Date

JRB DESIGNS Ltd
1 Saville Road
Cudworth
Barnsley
S72 8LT
Tel: 01226 383542
Fax: 01226 380078
Mob: 07970 541192
Email: john@jrbdesigns.co.uk

This drawing is copyright. © jrbdesigns Ltd.

Client
MR D HINE

Drawing Title
PROPOSED ELEVATIONS

Address
110 HIGH STREET
THURNSCOE
BARNSLEY
S63 0QH

Project Title:
SINGLE STOREY REAR EXT'N AND FRONT FACING DORMER

Purpose of Issue:
PLANNING

Drawing Status
FIRST ISSUE

Scale at A3	Drawn By	Date		
AS SHOWN	JRB	08/04/2013		
Checked By	Date	Approved By	Date	
DH	08/04/2013	DH	08/04/2013	
Project No.		Drawing No.		Revision
MDH001		003		-

APPROVAL [X] INFORMATION [ ] TENDER [ ] CONTRACT [ ] CONSTRUCTION [ ]