
Drawing No.	Rev No.
ASP001 -004	A

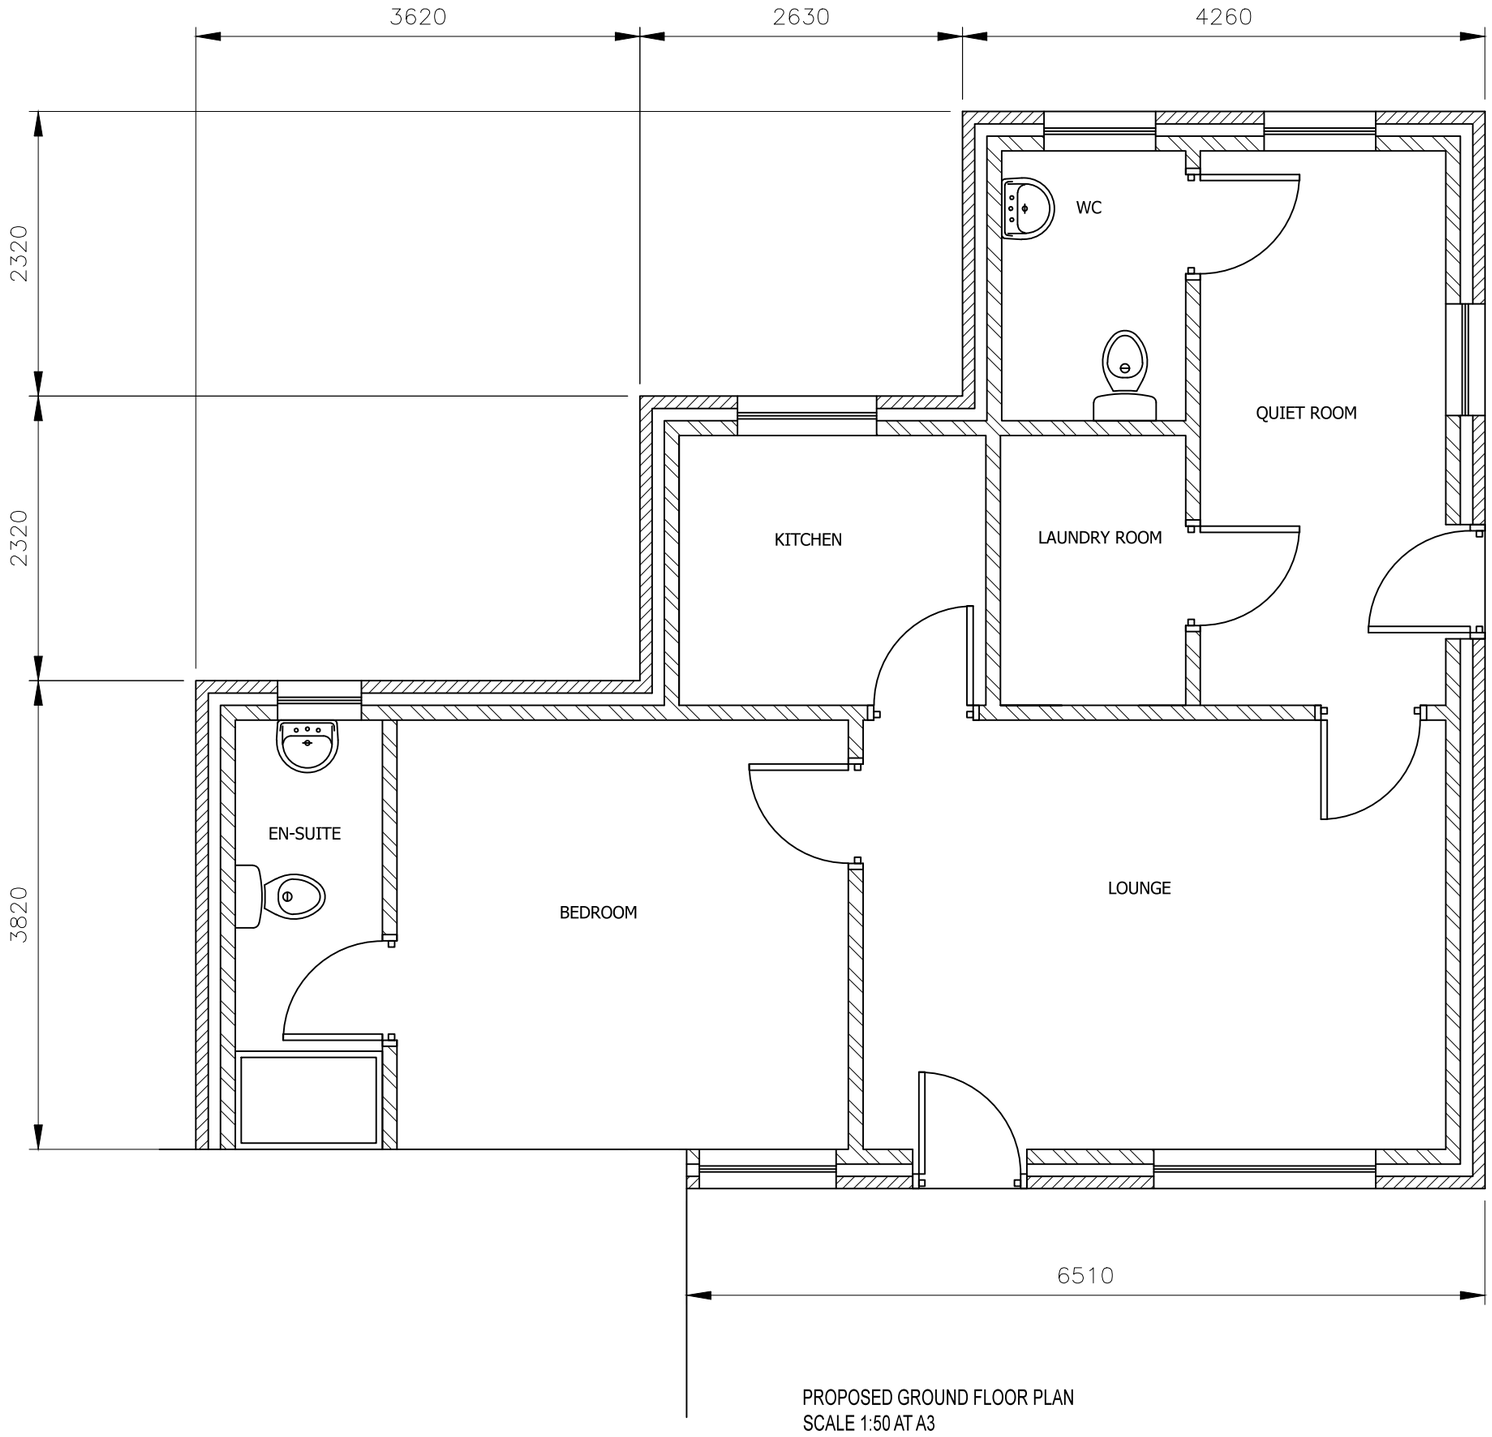

PROPOSED GROUND FLOOR PLAN
SCALE 1:50 AT A3

DO NOT SCALE: Contractor to check all dimensions and report any omissions or errors

NOTES

Rev	Description	By	Chk	App	Date
A	Attached to existing with pitched roof	JRB			29/03/18

JRB DESIGNS Ltd
1 Saville Road
Cudworth
Barnsley
S72 8LT
Tel: 01226 383542
Fax: 01226 380078
Mob: 07970 541192
Email: john@jrbdesigns.co.uk

This drawing is copyright. © jrbdesigns Ltd.

Client
ASPIRE IN THE COMMUNITY

Drawing Title
PROPOSED PLANS

Address
13 & 13A STATION ROAD
LUNDWOOD
BARNSLEY
S71 5LA

Project Title:
PROPOSED SINGLE STOREY RESIDENTIAL CARE ANNEX

Purpose of Issue:
PLANNING

Drawing Status
FIRST ISSUE

Scale at A3	Drawn By	Date	
AS SHOWN	JRB	22/11/2017	
Checked By	Date	Approved By	Date
	22/11/2017		22/11/2017
Project No.	Drawing No.		Revision
ASP001	004		A

APPROVAL [X] INFORMATION [ ] TENDER [ ] CONTRACT [ ] CONSTRUCTION [ ]