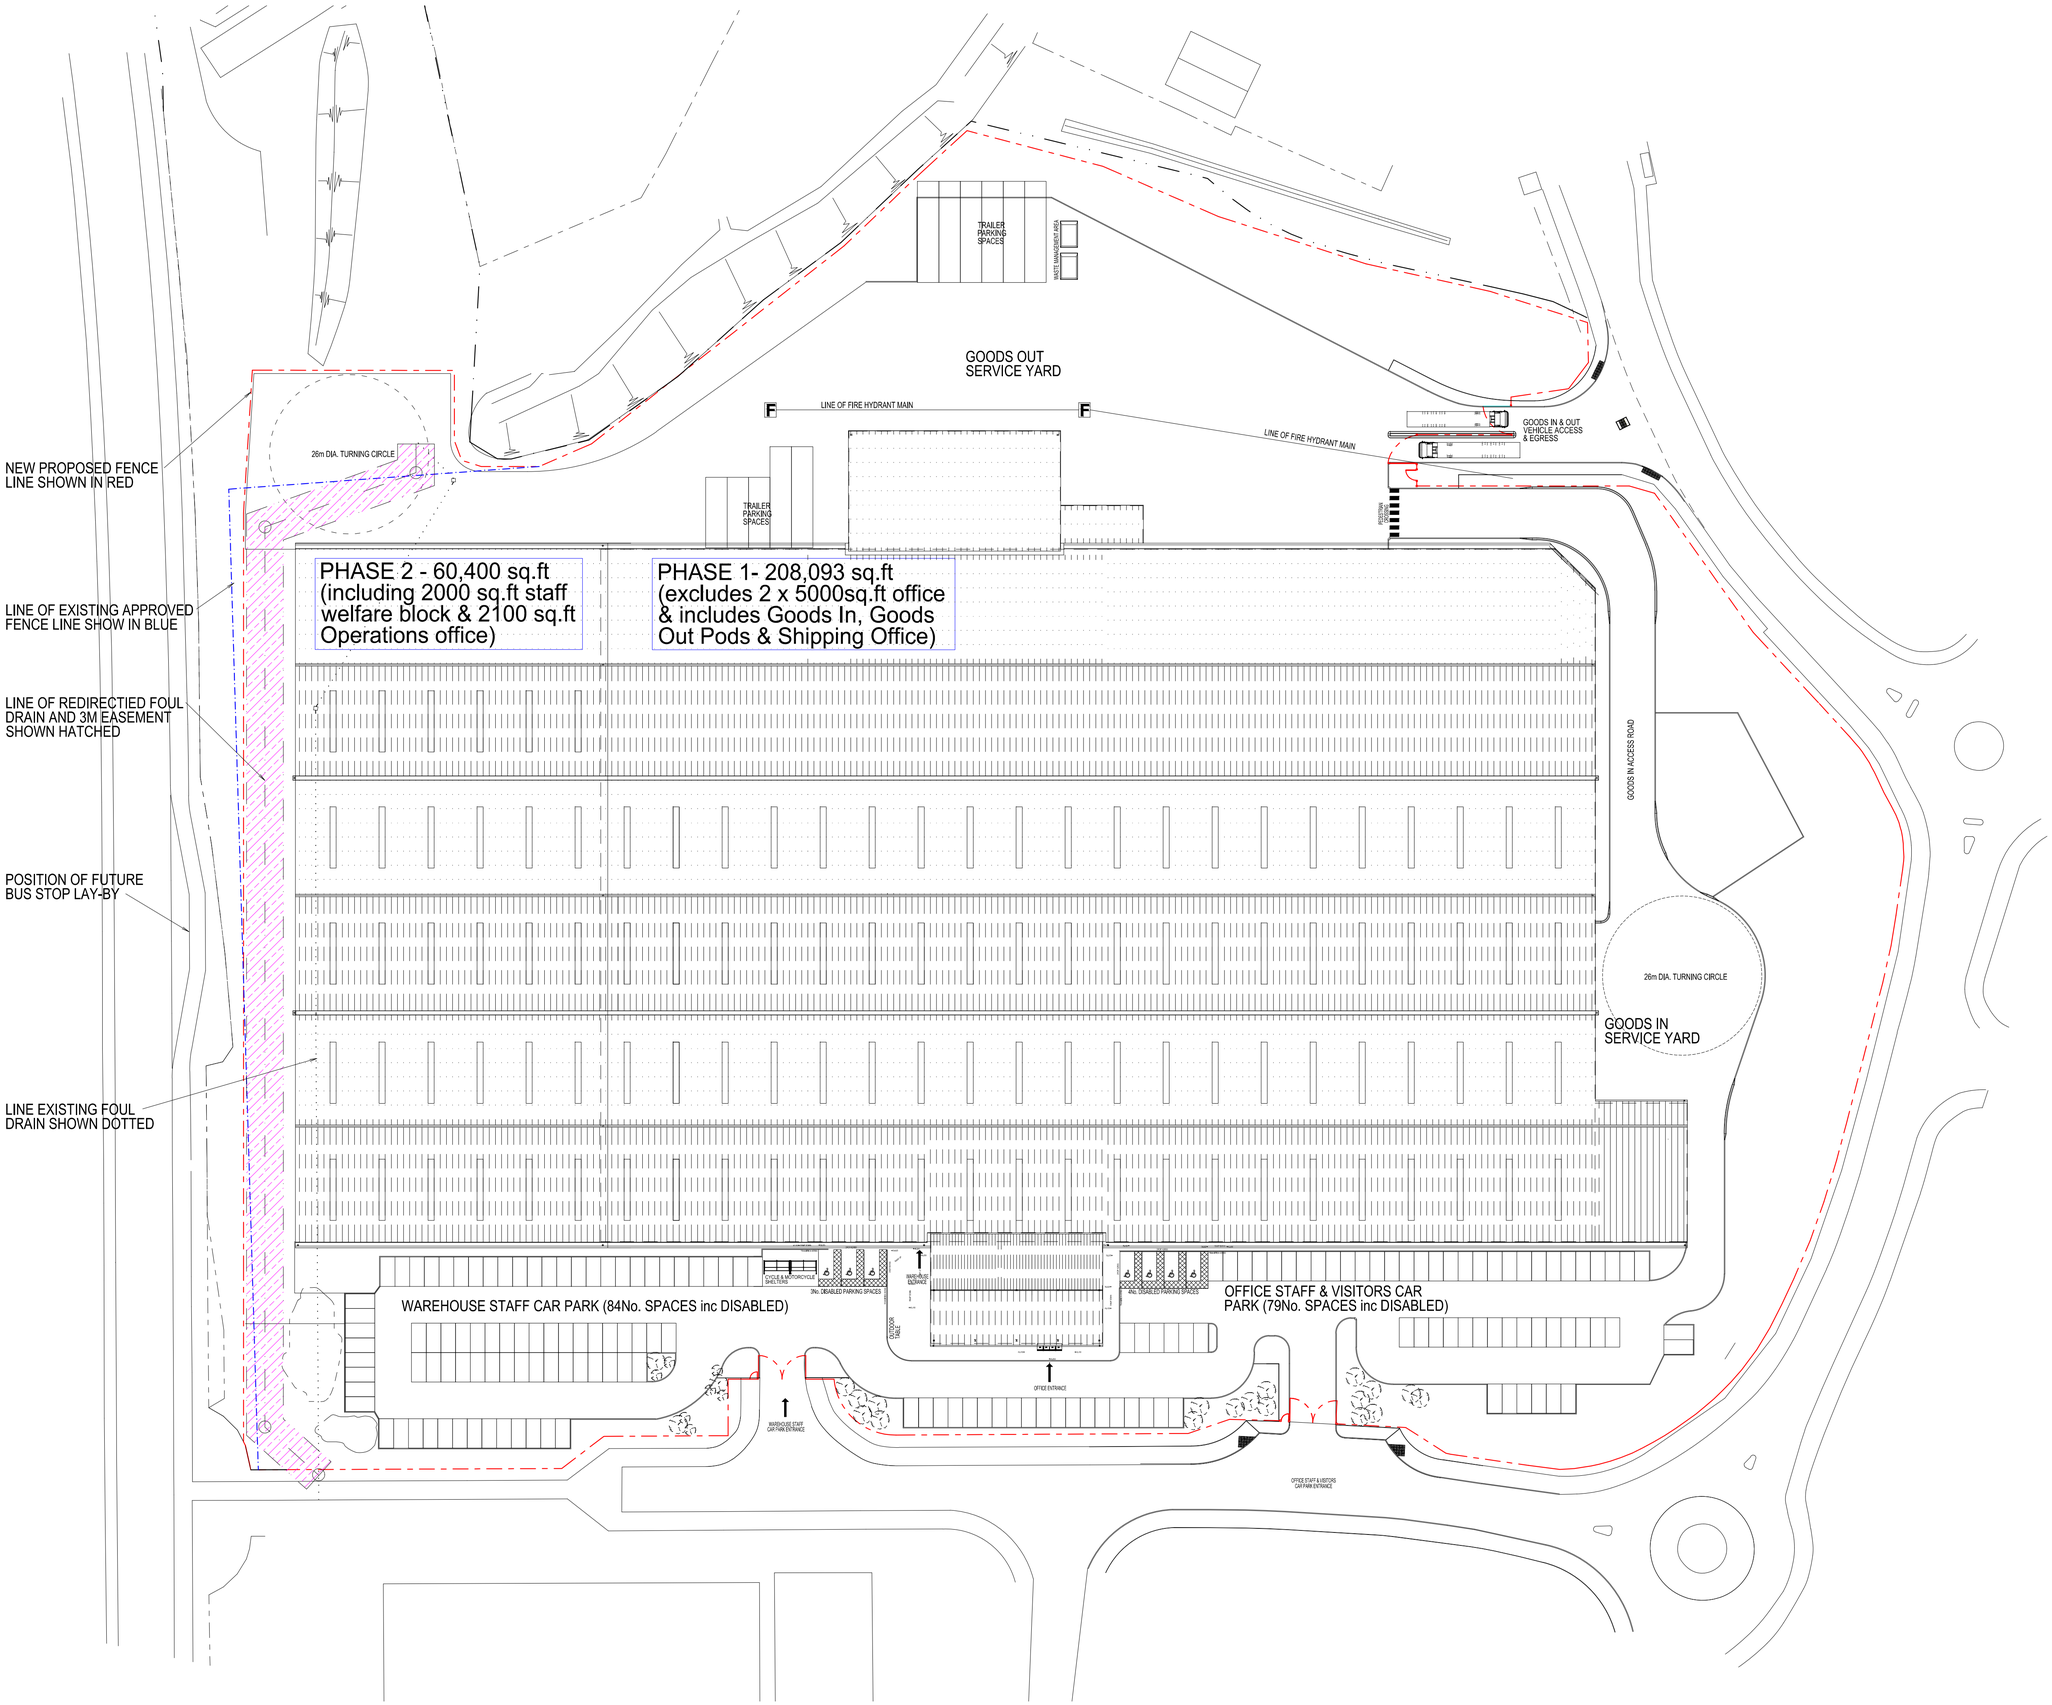


-Do not scale this drawing
-Architects to be notified of discrepancies in figured dimensions
-Contractors must check all dimensions from site
-This drawing is copyright and is for use on this site only
-This drawing is to be used solely for information as entitled
-For other information refer to the latest revision of any cross referenced drawing

LOCATION PLAN

REV. B - 20th JUN 2014
SIZE OF PHASE 2 EXTENSION REDUCED (62,375 sq.ft down to 60,400 sq.ft). LINE OF DRAIN DIVERSION AMENDED AND FENCE ADJUSTED TO SUIT, TURNING CIRCLE ADDED AND FENCE ADJUSTED IN NORTH WEST CORNER OF SITE TO ALLOW ACCESS TO LOADING AREA. KERB LINES AROUND HGV ENTRANCE ADJUSTED SLIGHTLY TO IMPROVE SITE ACCESS

REV. A - 10th JAN 2008
FURTHER LANDSCAPE PLANTING SHOWN TO AREA OUTSIDE THE FOUL DRAIN EASEMENT & TO AREA AT END OF WAREHOUSE STAFF CAR PARK. NOTE REGARDS CONTOURS OF NEW EARTH MOUND AMENDED TO STATE MAX. GRADIENT OF 1:3 & LOCATION OF PLANTING TO AREA. LOCATION OF ELECTRICAL SUB-STATION ADDED. POSITION OF ADJACENT BUILDING SHOWN. SITE BOUNDARY LINE DELINEATED & LINE OF SITE SECURITY FENCE SHOWN. NOTE REGARDS TREATMENT (IF LEFT UNDEVELOPED) OF PHASE 2 LAND ADDED. PERCENTAGE OF ROOF LIGHTS REDUCED TO 10% OVER PRODUCTION AREA & OMITTED TOTALLY OVER STORAGE AREA. AREAS OF GOODS OUT LOADING POD & GOODS OUT SHIPPING OFFICE ADDED

REVISIONS

CLIENT

Leggett & Platt
Bedding Components Europe

PROJECT TITLE

SPRING MANUFACTURING PLANT,
GRIMETHORPE, BARNSLEY

DRAWING TITLE

PROPOSED SITE PLAN
(With sewer diversion)

JOB NUMBER	DRAWING NUMBER	REVISION
07036	P03	B
DATE	SCALE	SHEET
AUG '07	1:500	A1

STATUS

PLANNING

ashton smith ASSOCIATES

Belvedere House, 2 Victoria Avenue,
Harrogate, North Yorkshire HG1 1EL
Tel: 01423 522882 Fax: 01423 565104
info@ashtonsmith.co.uk
www.ashtonsmith.co.uk

07036 L & P