

Graphical Scale 1:100


Drawn by : MJB		Date : 07.03.12		Scale : 1:100 @ A1		
Status	Preliminary	Presentation	Tender	Construction	Last Issue	
Date :	07.03.12					
Approved by :	DC					
Revision				Date	Drawn	Approved

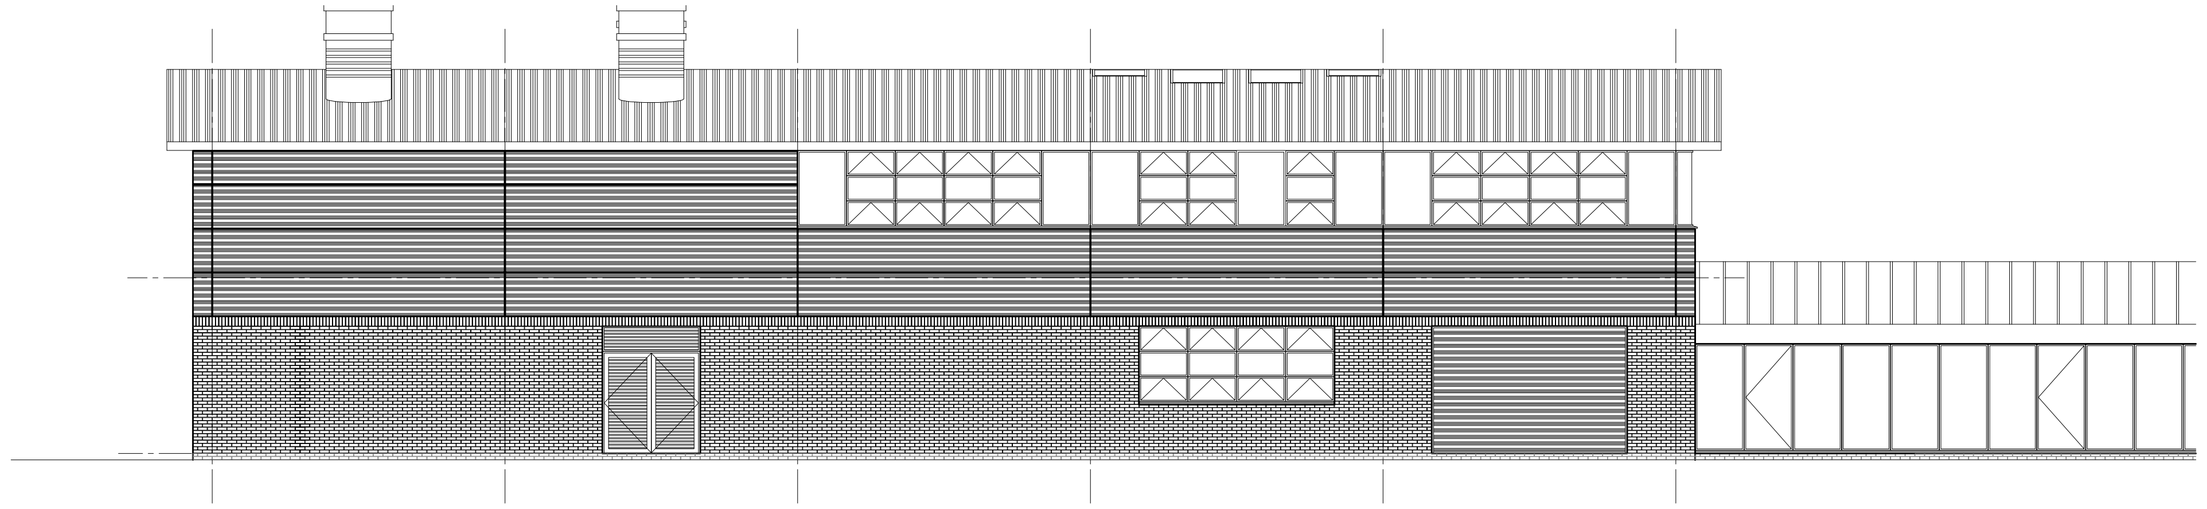


Proposed North West Elevation - Scale 1:100

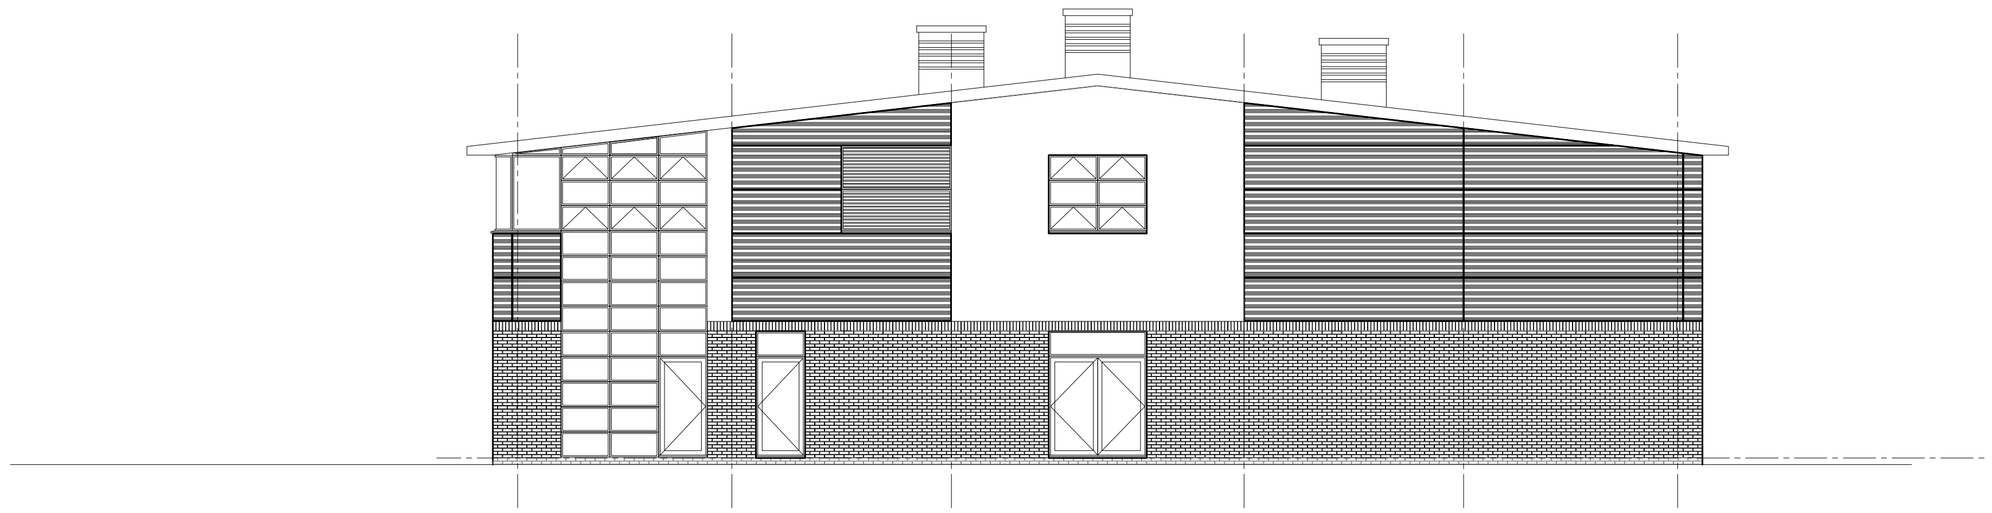

Proposed North East Elevation - Scale 1:100

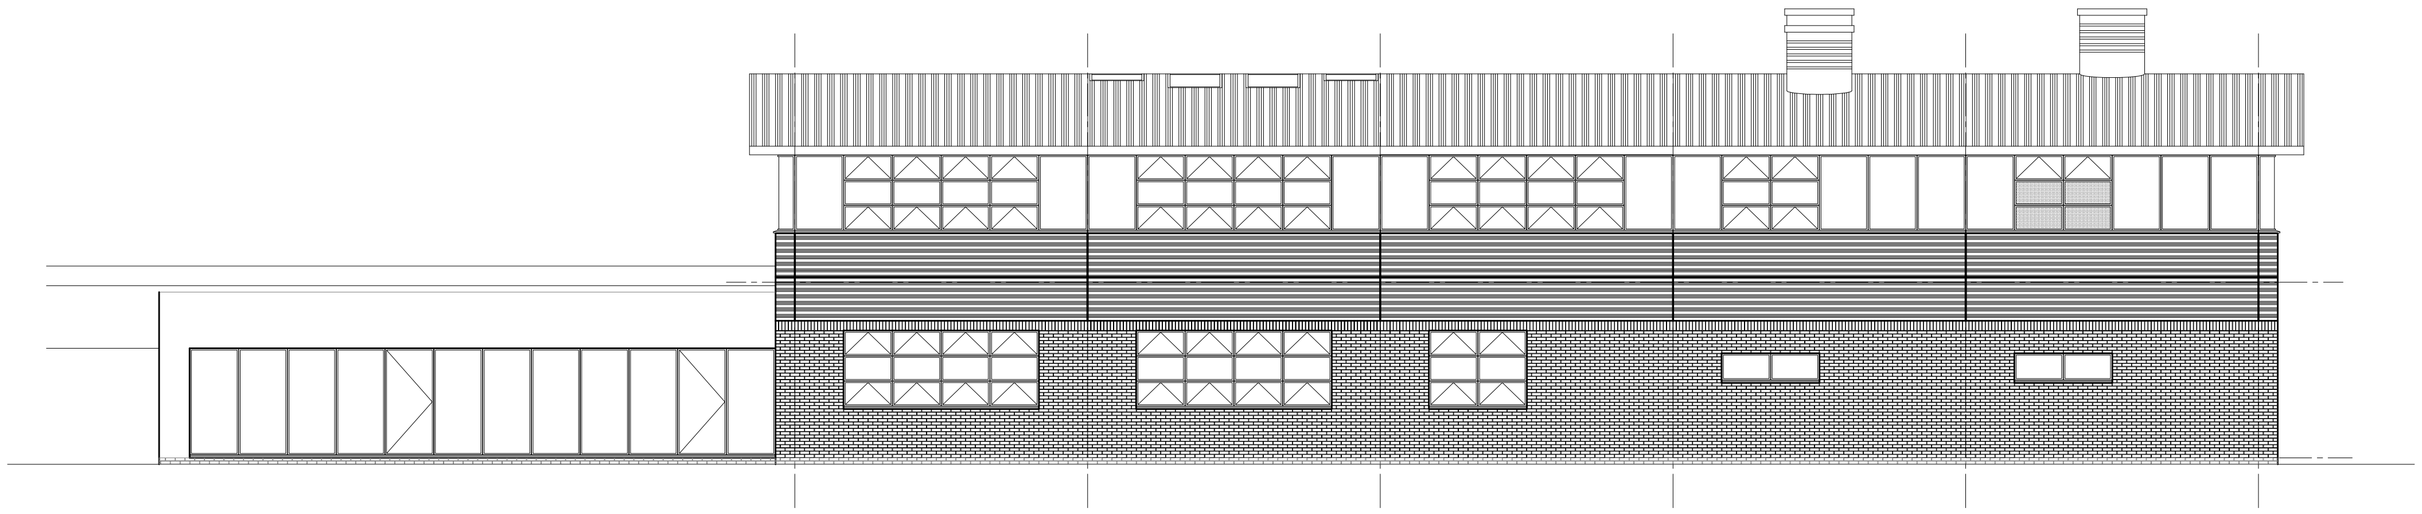

Proposed South East Elevation - Scale 1:100

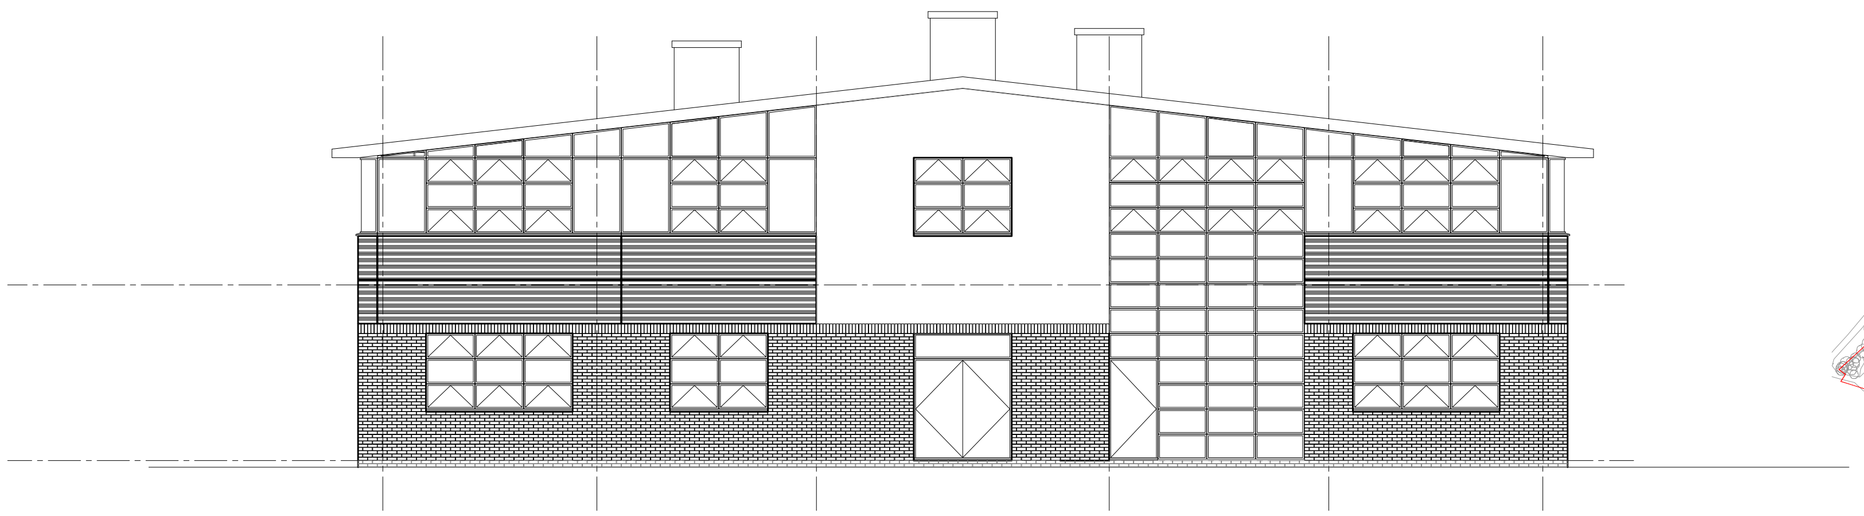

Proposed South West Elevation - Scale 1:100

Materials Key:

Roof Eaves / Soffits / Trims >
Powder Coated Aluminium
RAL: 9010 (Pure White)

Pitched Roof >
Kingspan Composite Sheet
KS1000RW, Colour - Metallic Sirius

Rainwater Goods >
Powder Coated Aluminium
RAL: 7030 (Stone Grey)

Continuous "Ribbon" Windows >
Powder Coated Aluminium Frames
RAL: 7030 (Stone Grey) with
Glazed infill / composite panels
random mix of RAL: 7030 (Stone
Grey); 7031 (Bleu Grey); 7022
(Umbra Grey); 1013 (Oyster White)


Composite Cladding Panels >
RAL 9002 (Hamlet)

Brick Solidier Course >


Inset Windows >
Powder Coated Aluminium Frames
RAL 7030 (Stone Grey) with
Glazed Infill

Brickwork Plinth >
Ibstock "Stuart Buff"

Brickwork below DPC>
Ibstock "Staffordshire Blue Brindle
Dragface"

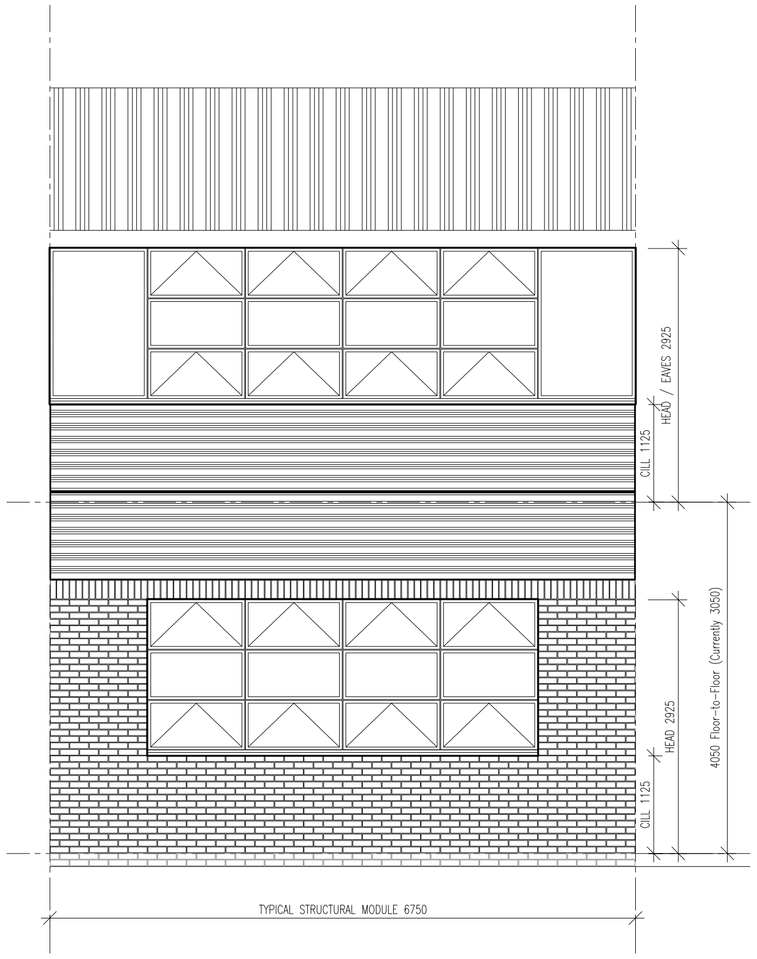

Typical Elevation Module - Scale 1:50

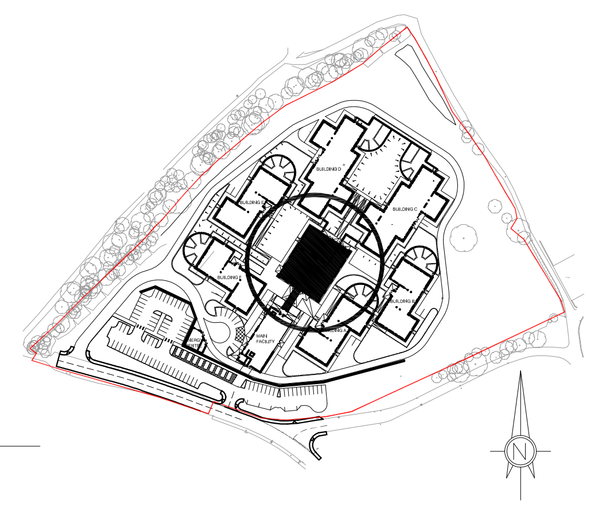

Activity Hub - Location Plan Scale 1:2500

This drawing was prepared for Interserve Construction and shall not be used for any other purpose than for making a planning application to Barnsley Metropolitan Borough Council.

Client :
Hoyland Estates

Drawing Title :
Activity Building
Elevations

Project :
Earlswood
Autistic Hospital

Project No. : 3417-01
Drawing No. : (2-)19
Rev : -

RACE COTTAM ASSOCIATES

Sheffield Studio | 3 Vincent House | Soly Street | Sheffield | S1 4BB | t : 0114 273 7050 | f : 0114 273 7881

website : www.racecottam.com

© This drawing is the copyright of Race Cottam Associates Ltd. Do not scale from this drawing !