




ELEVATION 5

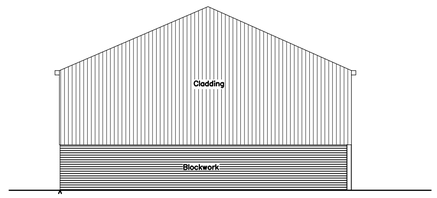


ELEVATION 6

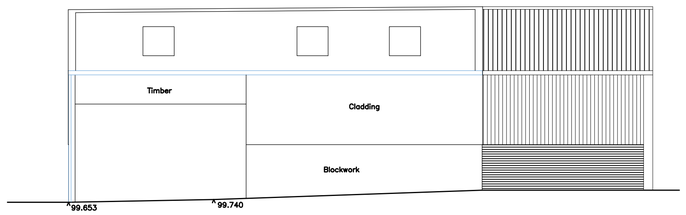

ELEVATION 7

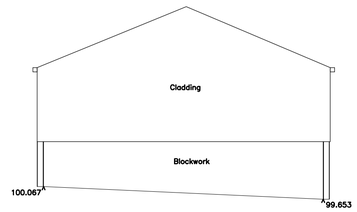


ELEVATION 8

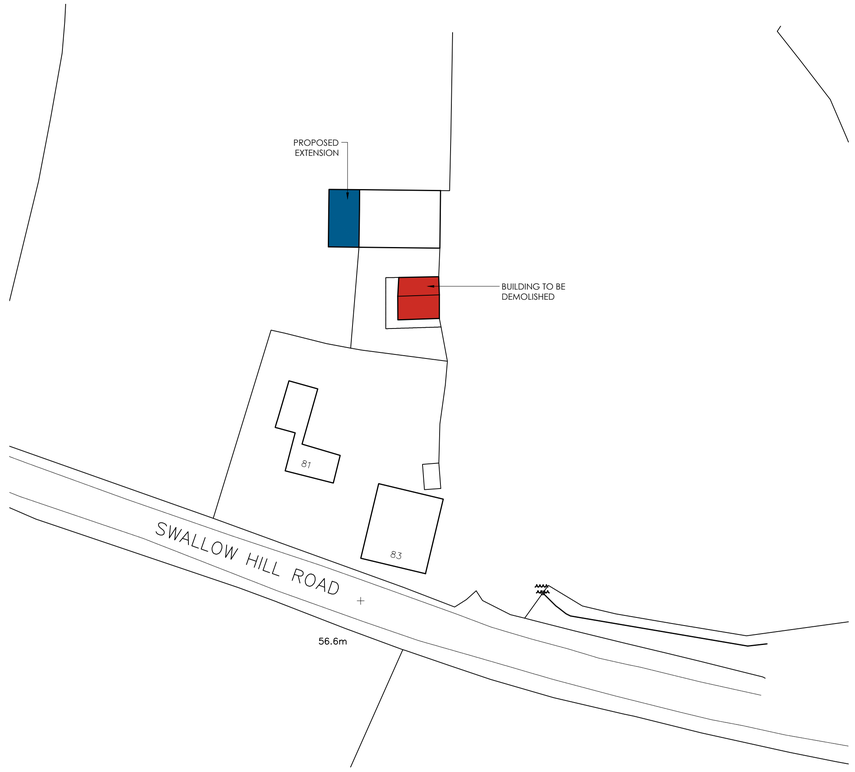

SITE PLAN
SCALE 1:500

ELEVATION 7

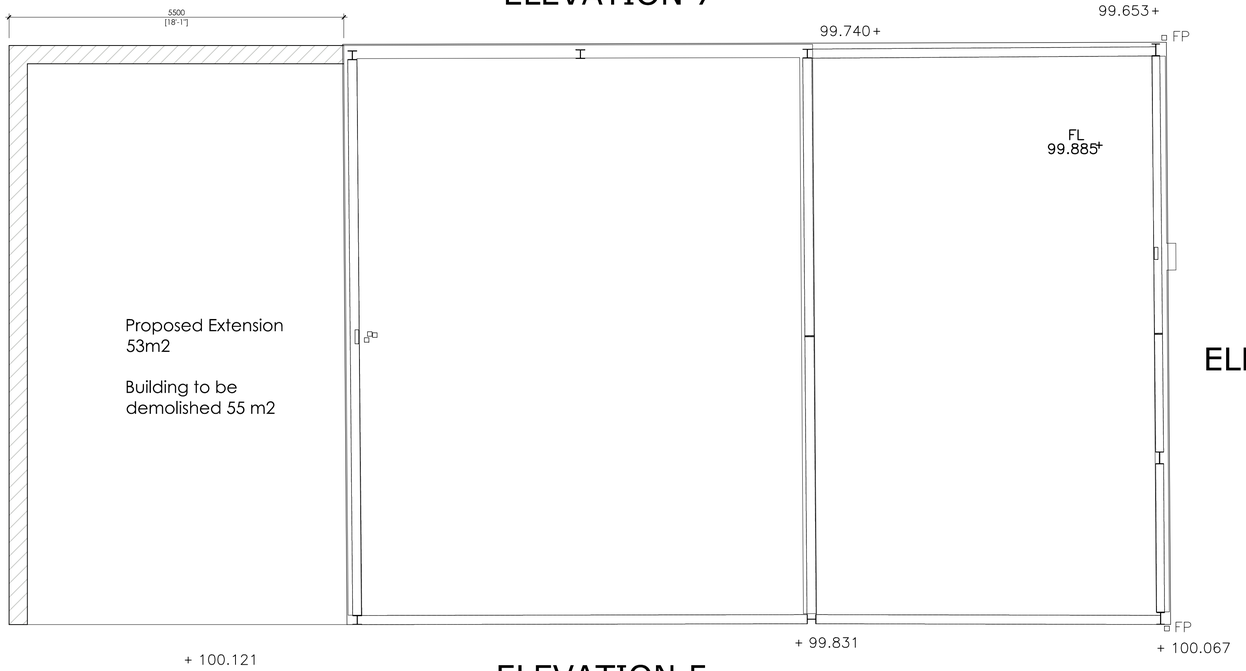

ELEVATION 6

ELEVATION 8

ELEVATION 5

PROPOSED GROUND FLOOR PLAN
SCALE 1:50

White Agus PARTNERSHIP
OFFICE ONE,
34 VICTORIA ROAD,
BARNSLEY,
S70 2BU
Phone: 01226 208482
Email: info@whiteaguspartnership.co.uk
Web: www.whiteaguspartnership.co.uk
ARCHITECTURAL SERVICES

Project.	Client.
PROPOSED BARN EXTENSION SWALLOW HILL HOUSE, 83 SWALLOW HILL ROAD BARUGH GREEN, BARNSLEY S75 1LY	MR NEEDHAM
Drawing Title. PLANS AND ELEVATIONS	Date. JULY 2021 / Scale. 1:50 & 1:100 @ A1 Ref. 20–110 / Dwg. No. 03 / Rev.

Date	Suffix	Description	Date	Suffix	Description