


EXISTING FRONT ELEVATION
SCALE 1:100

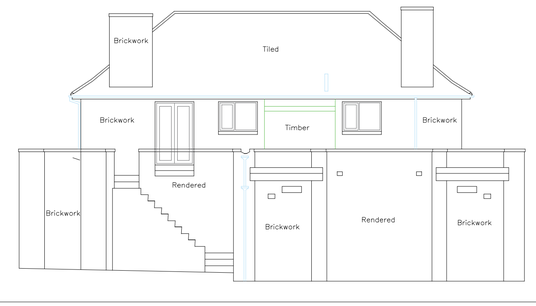

EXISTING SIDE ELEVATION
SCALE 1:100



EXISTING REAR ELEVATION
SCALE 1:100




EXISTING SIDE ELEVATION
SCALE 1:100




PROPOSED FRONT ELEVATION
SCALE 1:100




PROPOSED SIDE ELEVATION
SCALE 1:100

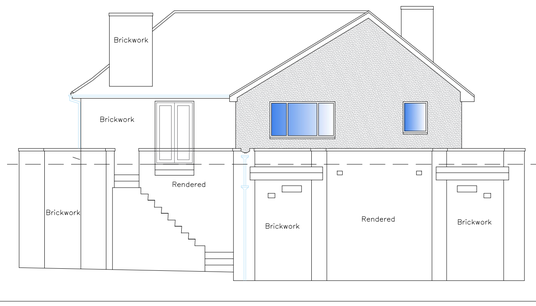


PROPOSED REAR ELEVATION
SCALE 1:100

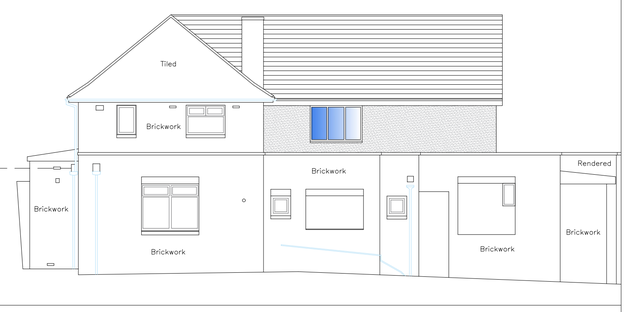


PROPOSED SIDE ELEVATION
SCALE 1:100

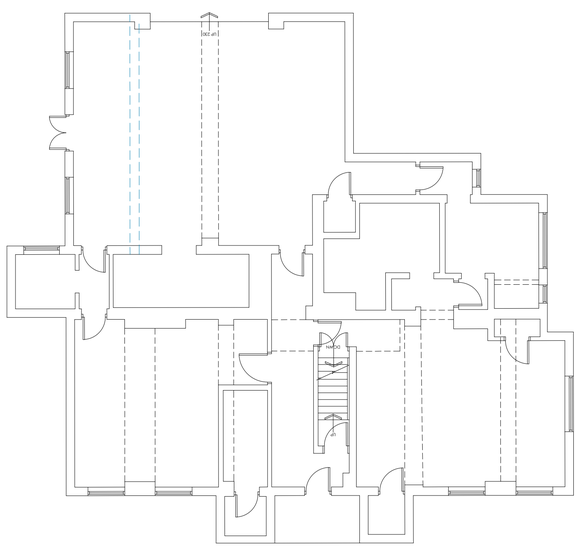


PROPOSED GROUND FLOOR PLAN
SCALE 1:100

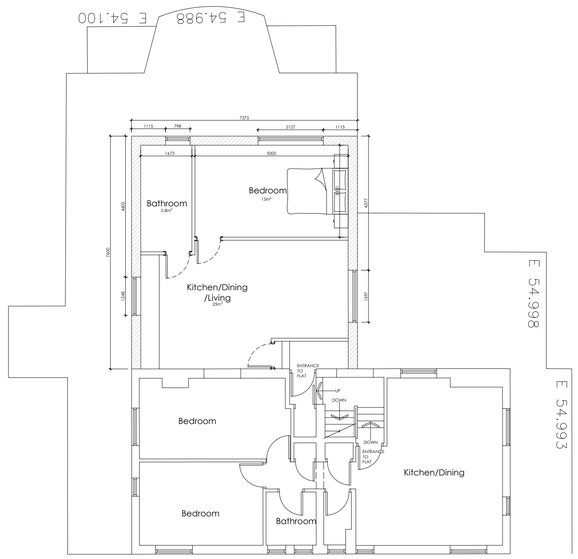

PROPOSED FIRST FLOOR PLAN
SCALE 1:100

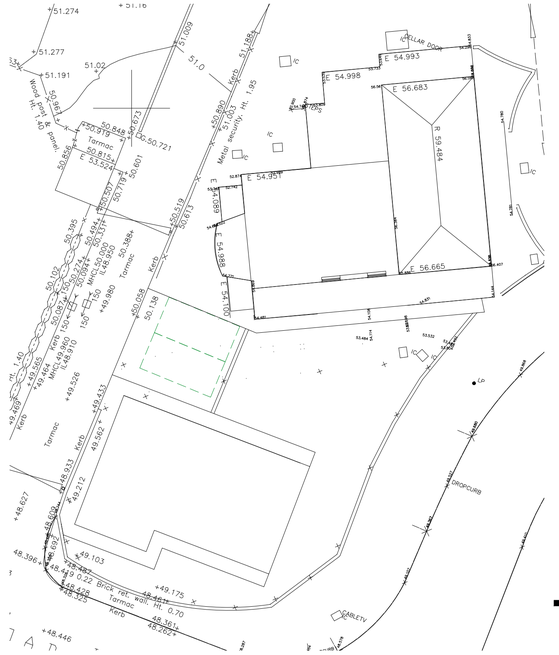

SITE PLAN
SCALE 1:200

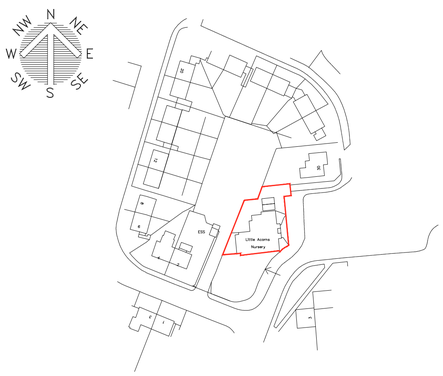

LOCATION PLAN
SCALE 1:1250

White Agus PARTNERSHIP
OFFICE ONE,
34 VICTORIA ROAD,
BARNSLEY,
S70 2BU
Phone: 01226 208482
Email: info@whiteaguspartnership.co.uk
Web: www.whiteaguspartnership.co.uk

ARCHITECTURAL SERVICES

Project. PROPOSED FLAT APPLETREE DAY NURSERY, BROOMROYD BARNSLEY, S70 5ES	Client. MR S. WEBBER
Drawing Title. PLANS & ELEVATIONS	Date. AUGUST 2021 / Scale. 1:50 @ A1
	Ref. 19-094 / Dwg. No. 11 / Rev. C

Date	Suffix	Description	Date	Suffix	Description
17/09/2021	A	REVISED TO CLIENTS REQUIREMENTS			
08/04/2022	B	REVISED FOR PLANNING			
13/04/2022	C	REVISED TO CLIENTS REQUIREMENTS			