

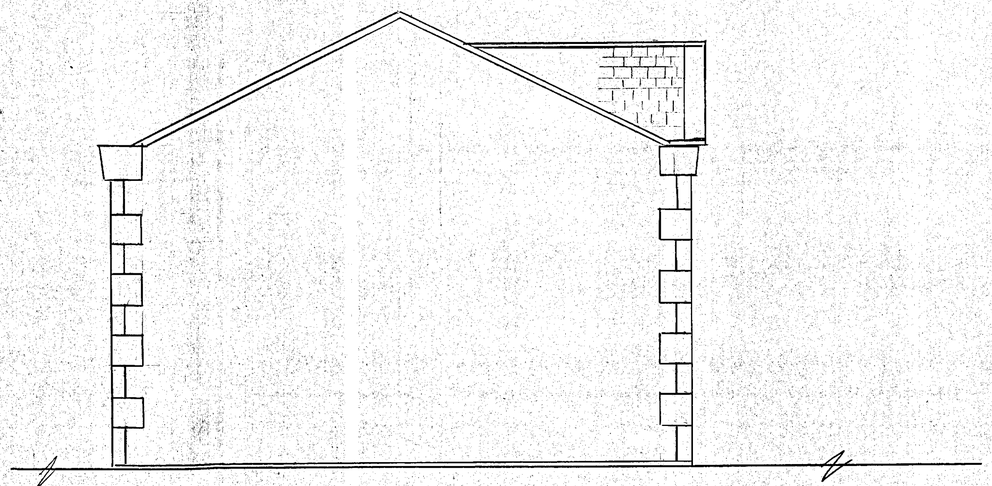



EXISTING END ELEVATION TO No 49

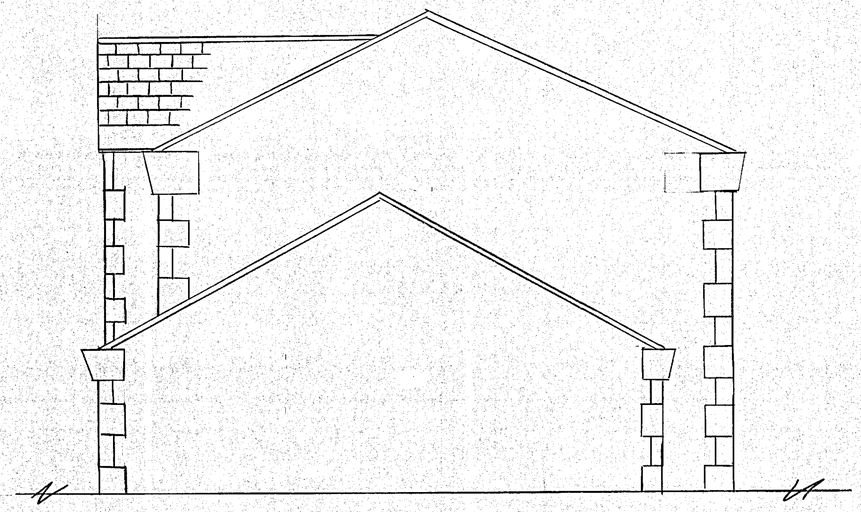

EXISTING END ELEVATION TO No 53

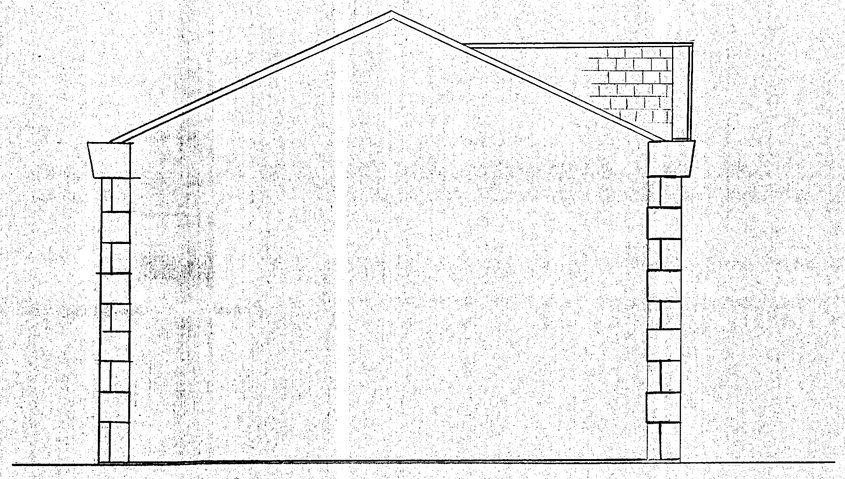

PROPOSED END ELEVATION TO No 49

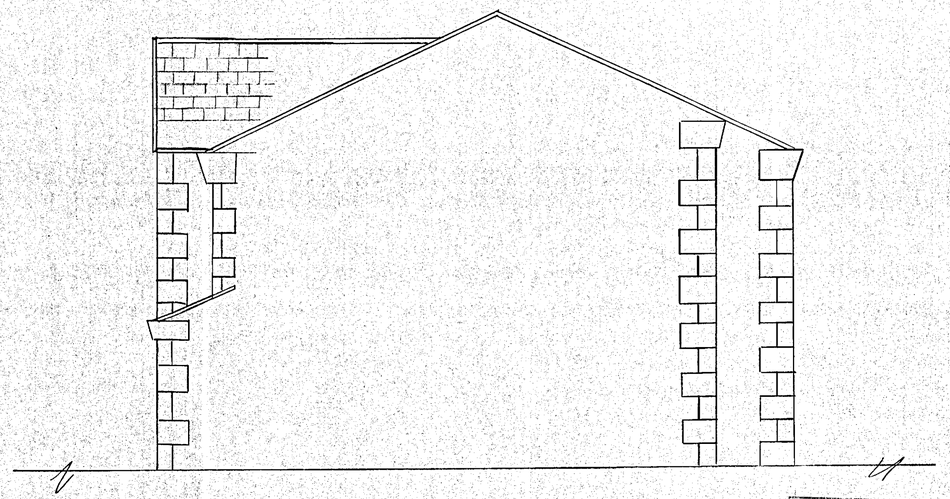

PROPOSED END ELEVATION TO No 53

PROPOSED EXTENSION

51, [illegible] ST

PENISTONE

SHEFFIELD

S36 6HA

20.2.2014.


SCALE 1:50

CORPORATE MAIL ROOM
24 FEB 2014
Received by
ORIGINAL

PROPOSED EXTENSION 51 LONG
PENISTONE SHEFFIELD S36 6HA

PROPOSED ELEVATIONS

Scale 1:50.

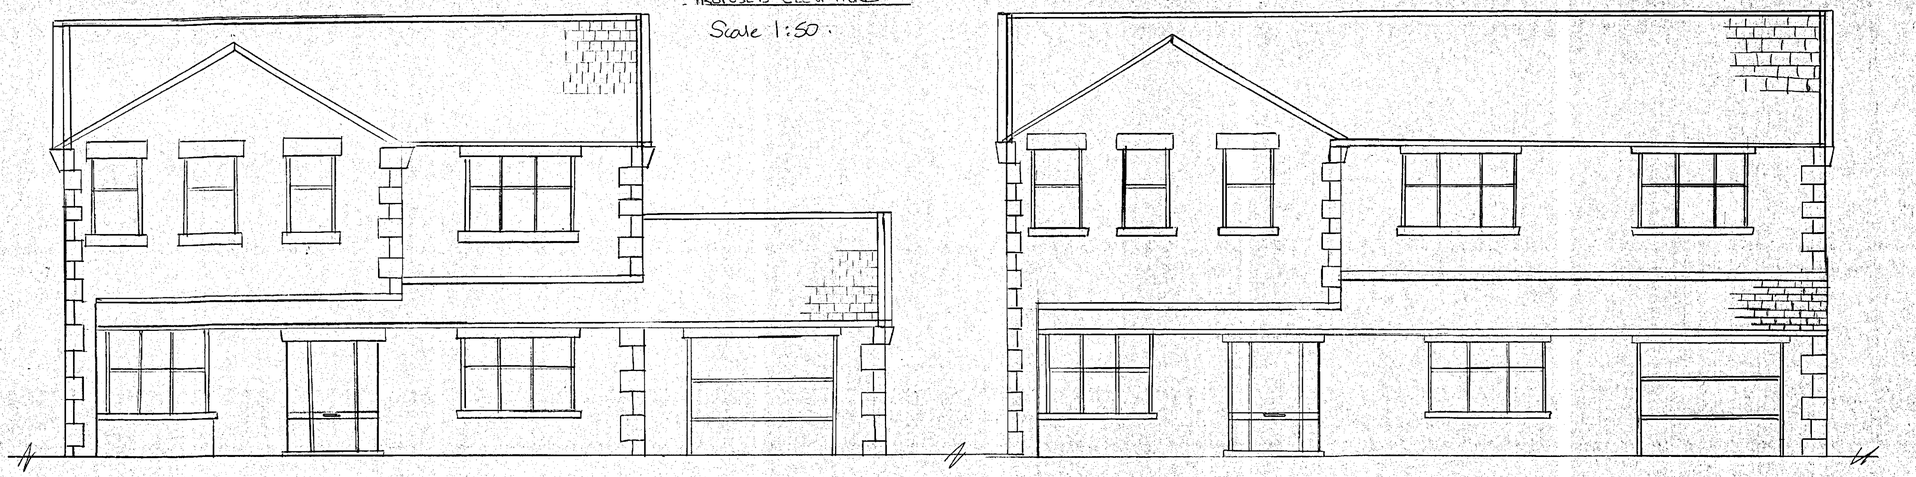


← No 49

EXISTING FRONT ELEVATION

PROPOSED FRONT ELEVATION

No 53 →

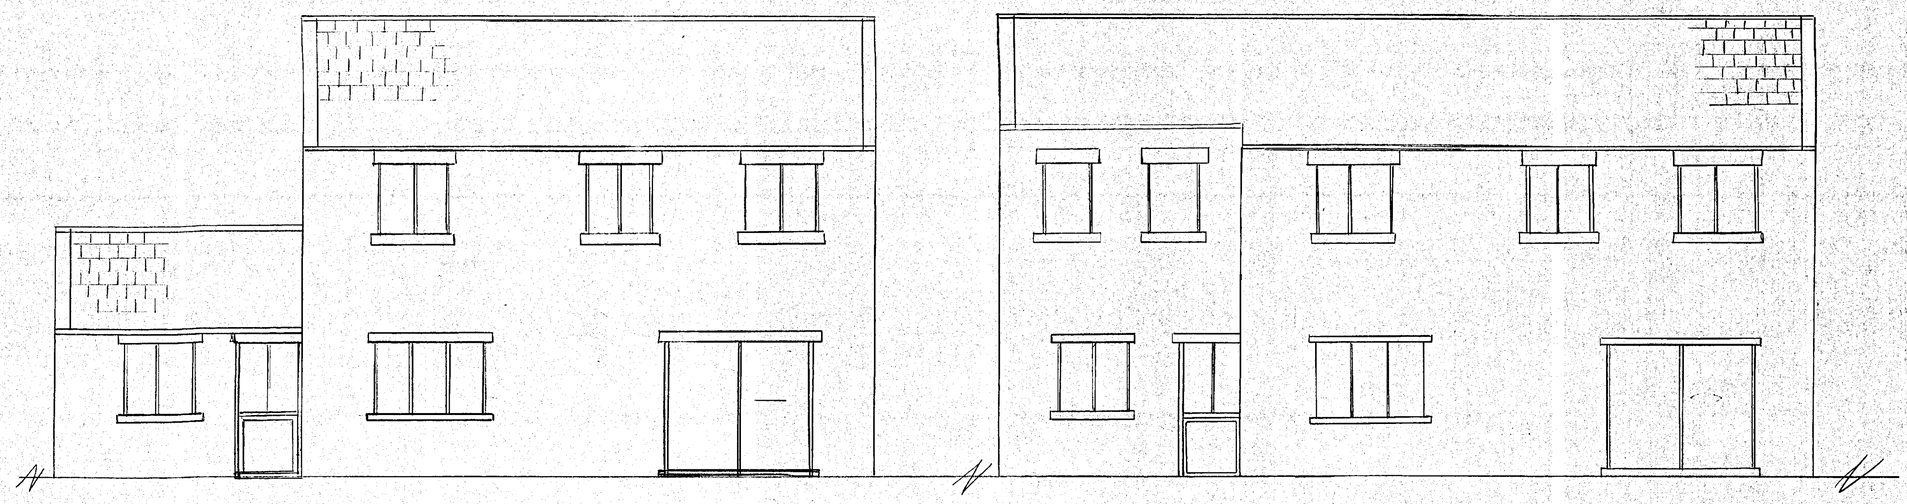

EXISTING REAR ELEVATION

SCALE 1:50

PROPOSED REAR ELEVATION

BARNSLEY
CORPORATE MAIL ROOM
24 FEB 2014
Received by:
ORIGINAL COPY