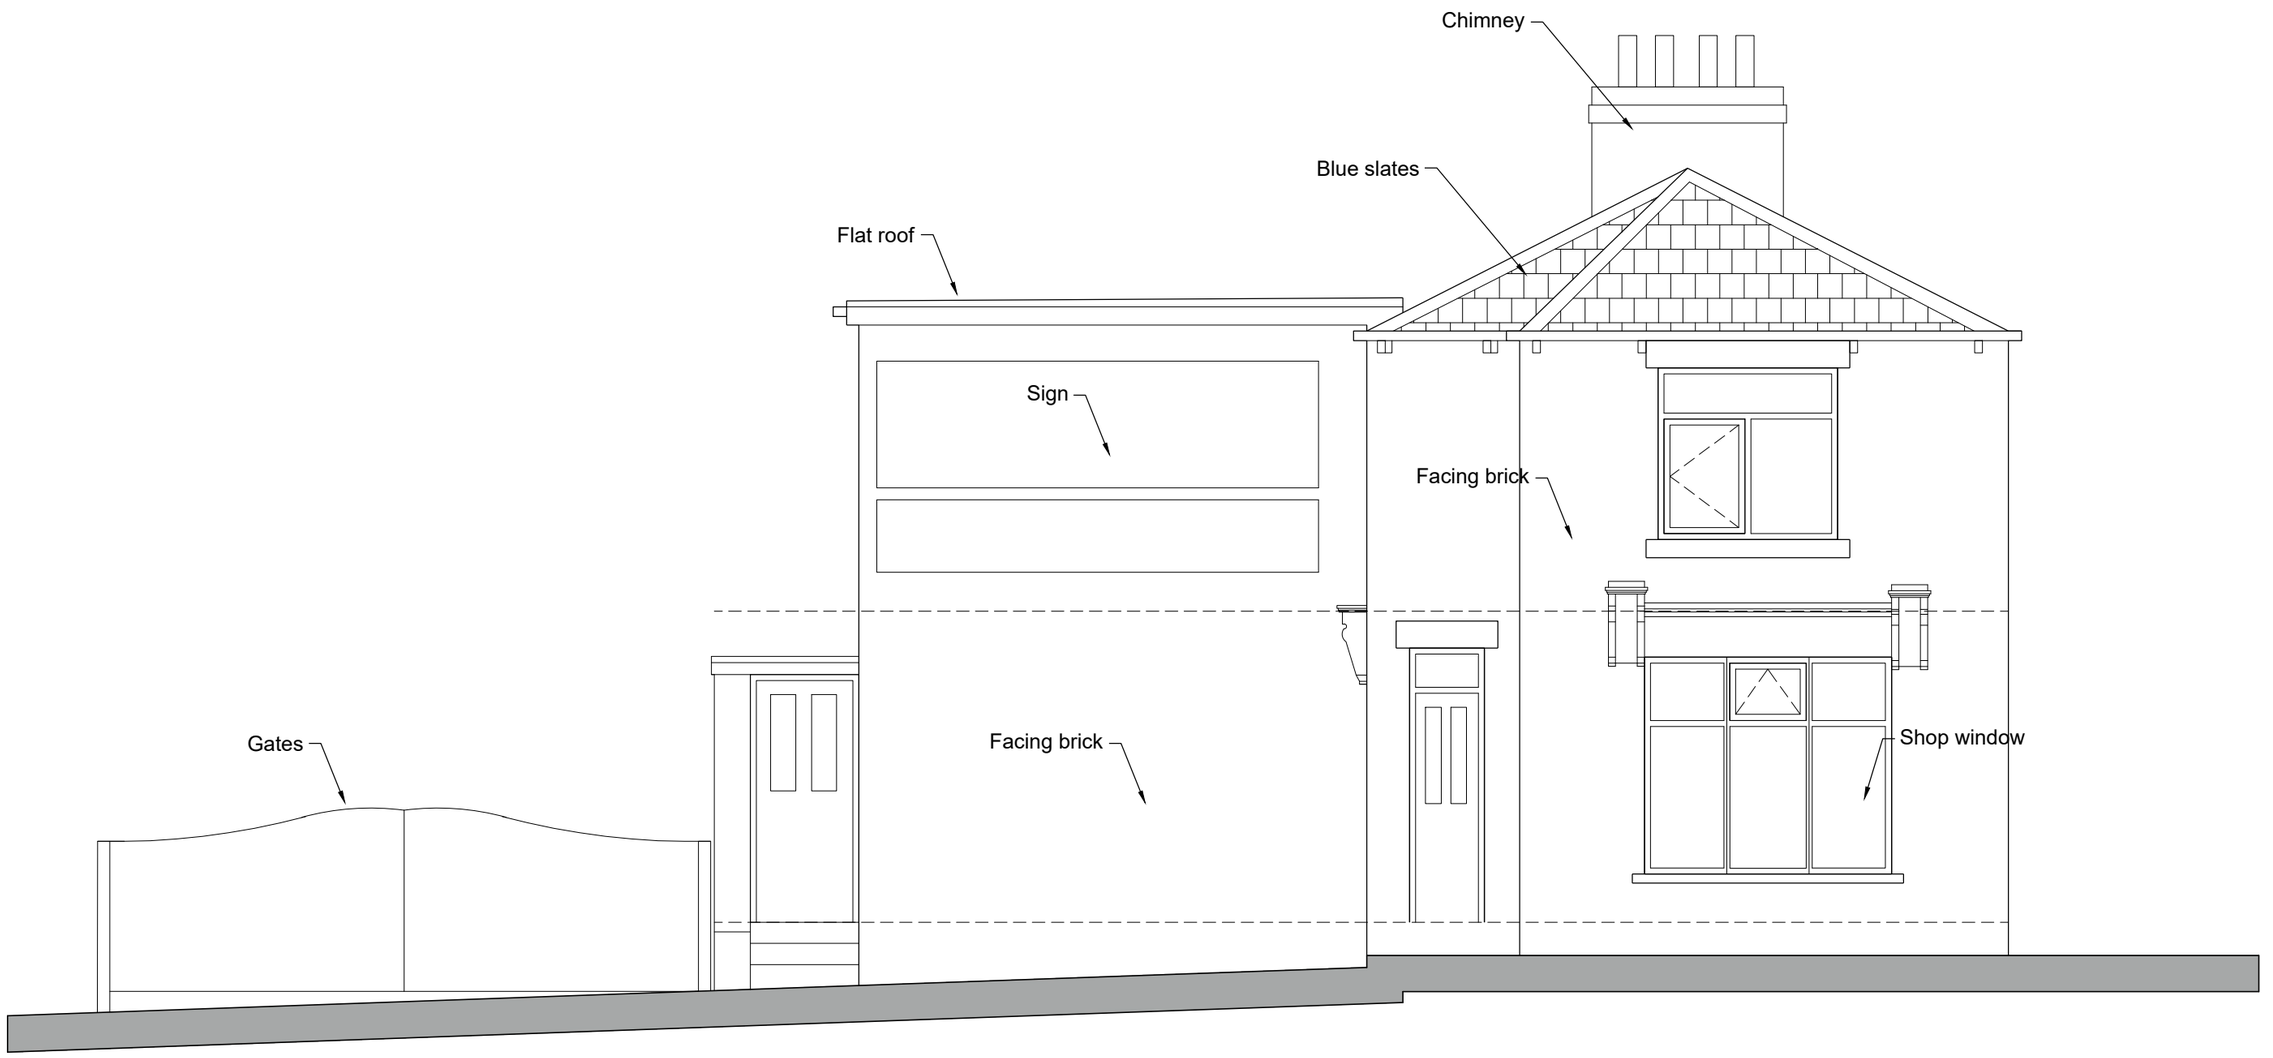


Existing Front Elevation
1:50

0 500 1000 1500 2000 2500mm
SCALE 1:50

Revisions	A. A-----		00-00-00
This drawing is for planning permission only and is not a construction drawing.			
Drawing Title	EXISTING-FRONT-ELEVATION		
Job No. - Dwg No.	TK/2023/04	.	-
Client:	Mr & Mrs Kane 2 Bence Lane Darton Barnsley		
Scale.	1:50		