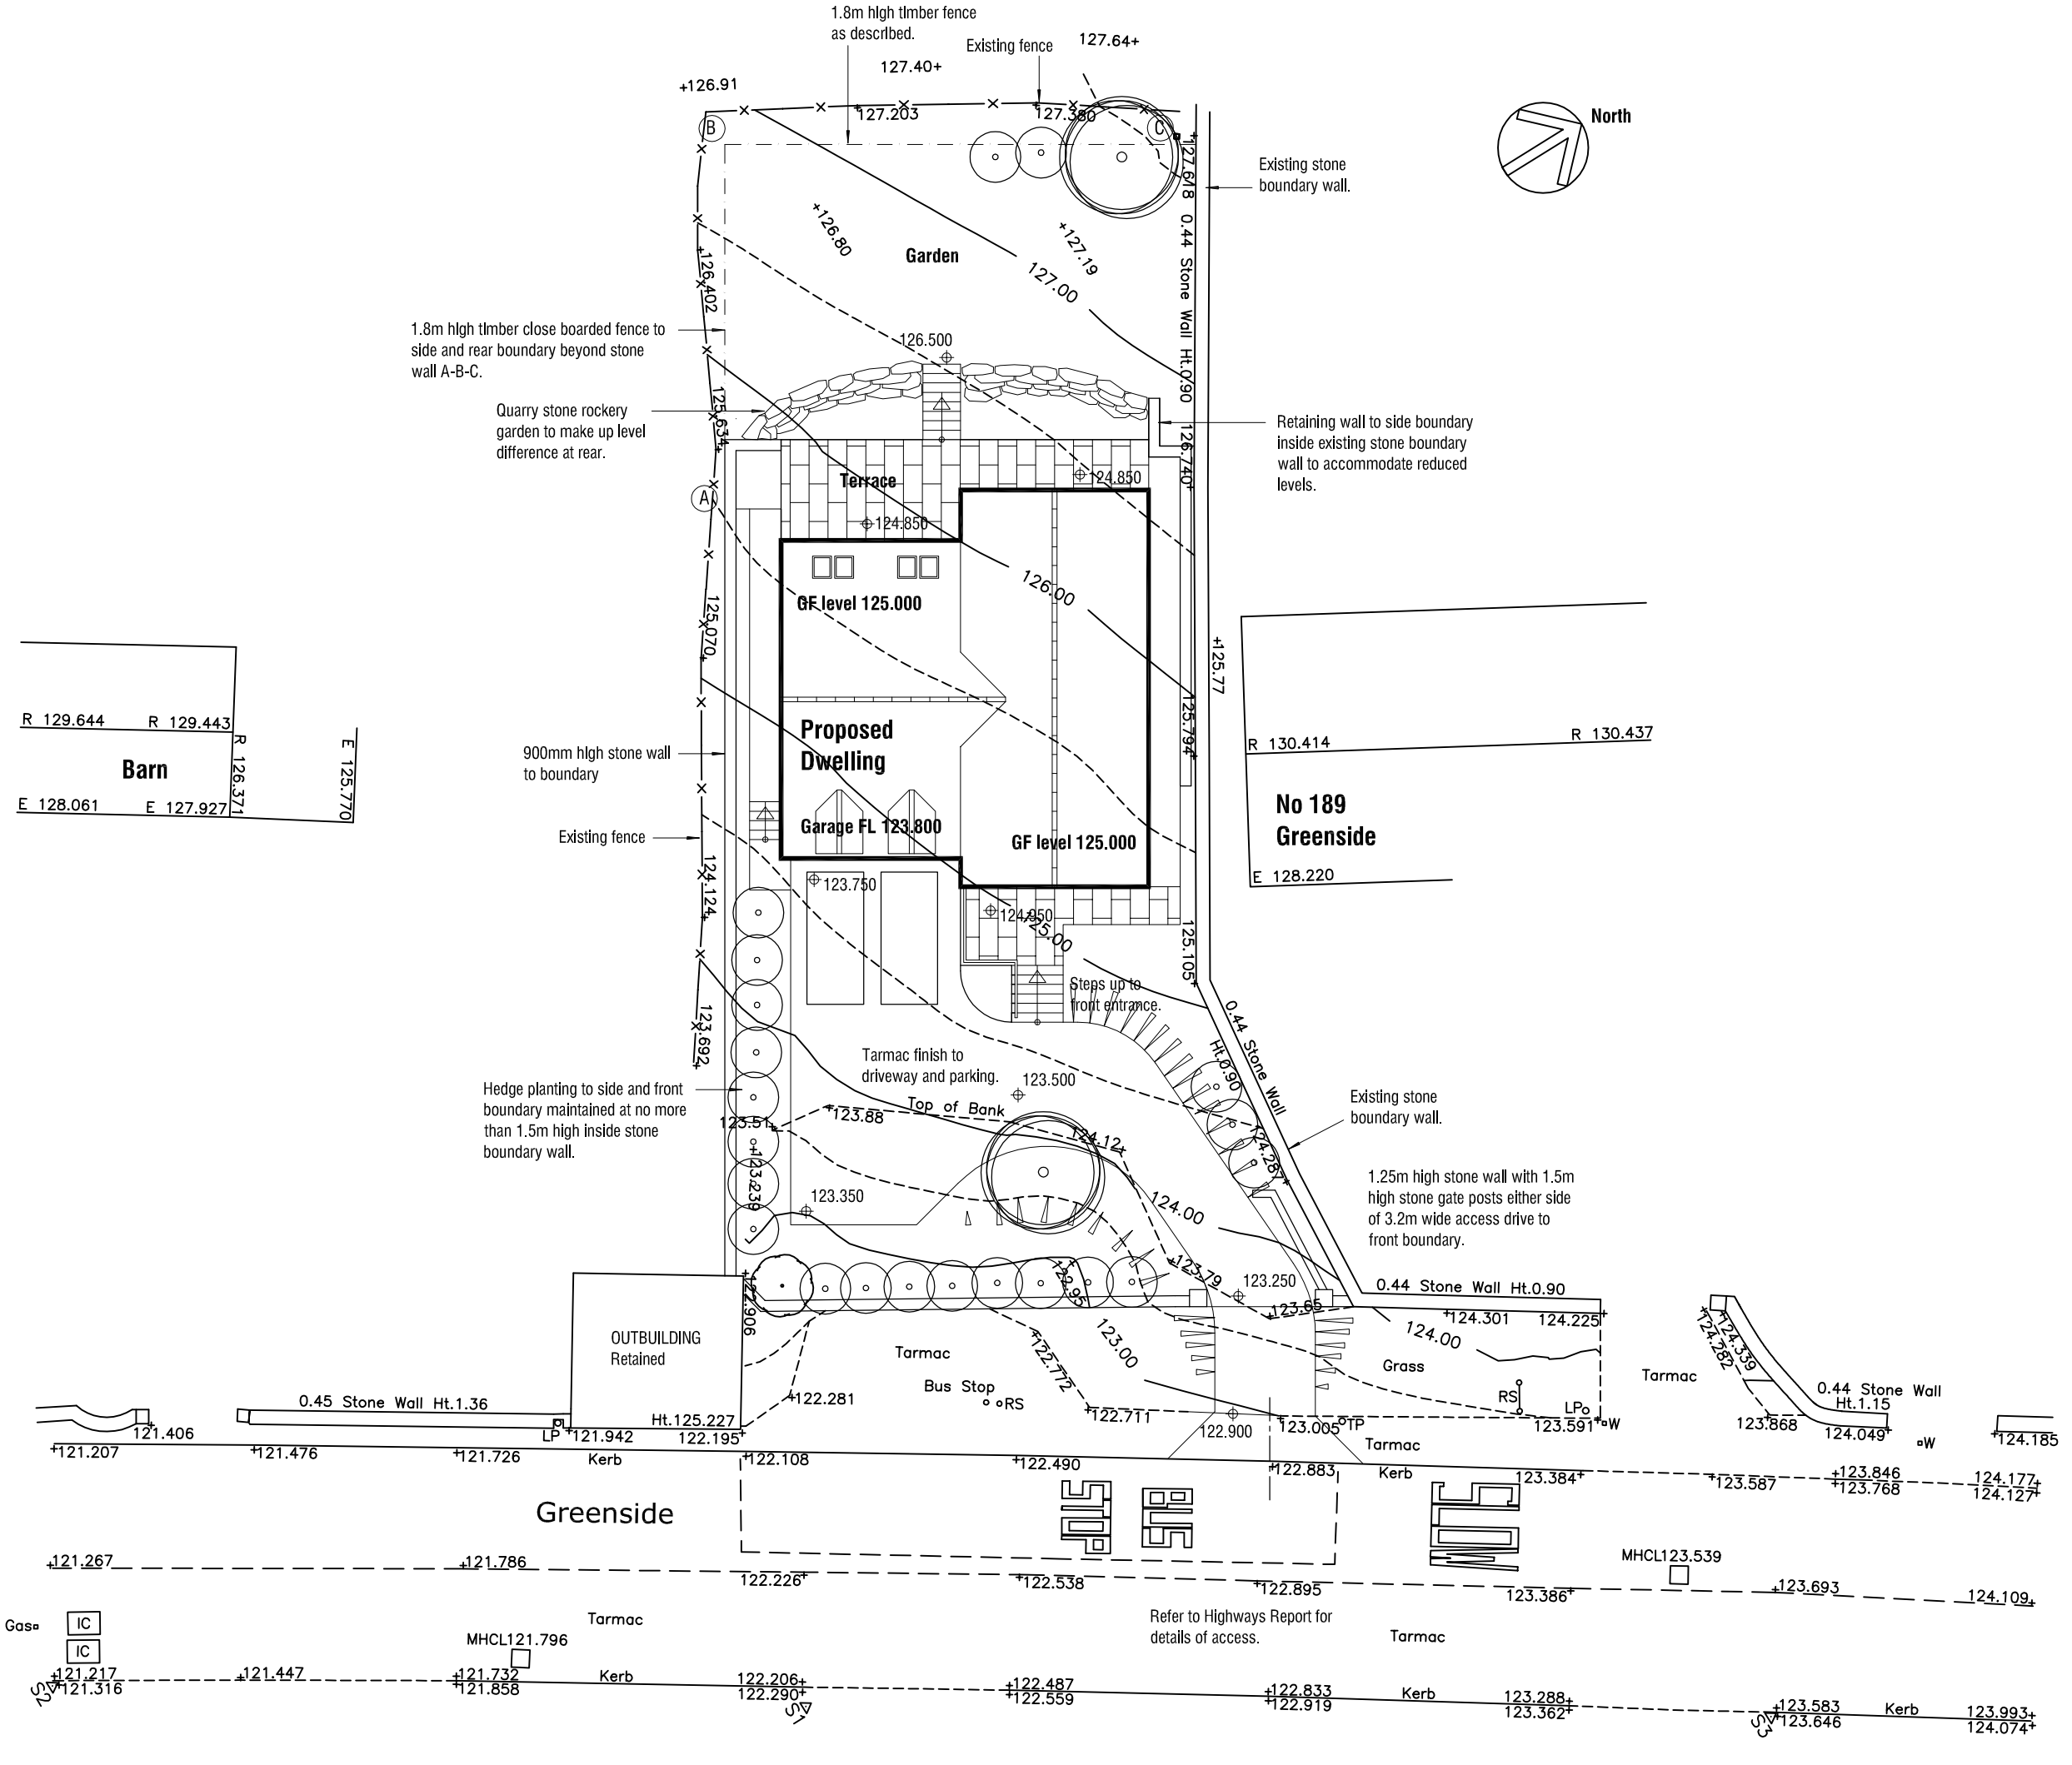


Rev A Nov 2014 - Access proposals amended.

PROPOSED DWELLING ON LAND ADJACENT 189 GREENSIDE STAINCROSS BARNSLEY

PROPOSALS

SITE PLAN

mbooth design
architectural design and building consultants

Fairfield House
Barnsley S70 2FL
T: 01226 286256
M: 07881898300
E: mboothdesign@btconnect.com

Scale	1:200 @ A3	Drawn	MJB
Date	November 2014	Ref.	12.61
Dwg No.	**P3A**	Rev.	A

0cm 2cm 4cm 6cm

Copyright mboothdesign. All dimensions in millimeters unless otherwise stated. Dimensions for setting out in existing buildings are to be checked and verified on site.