
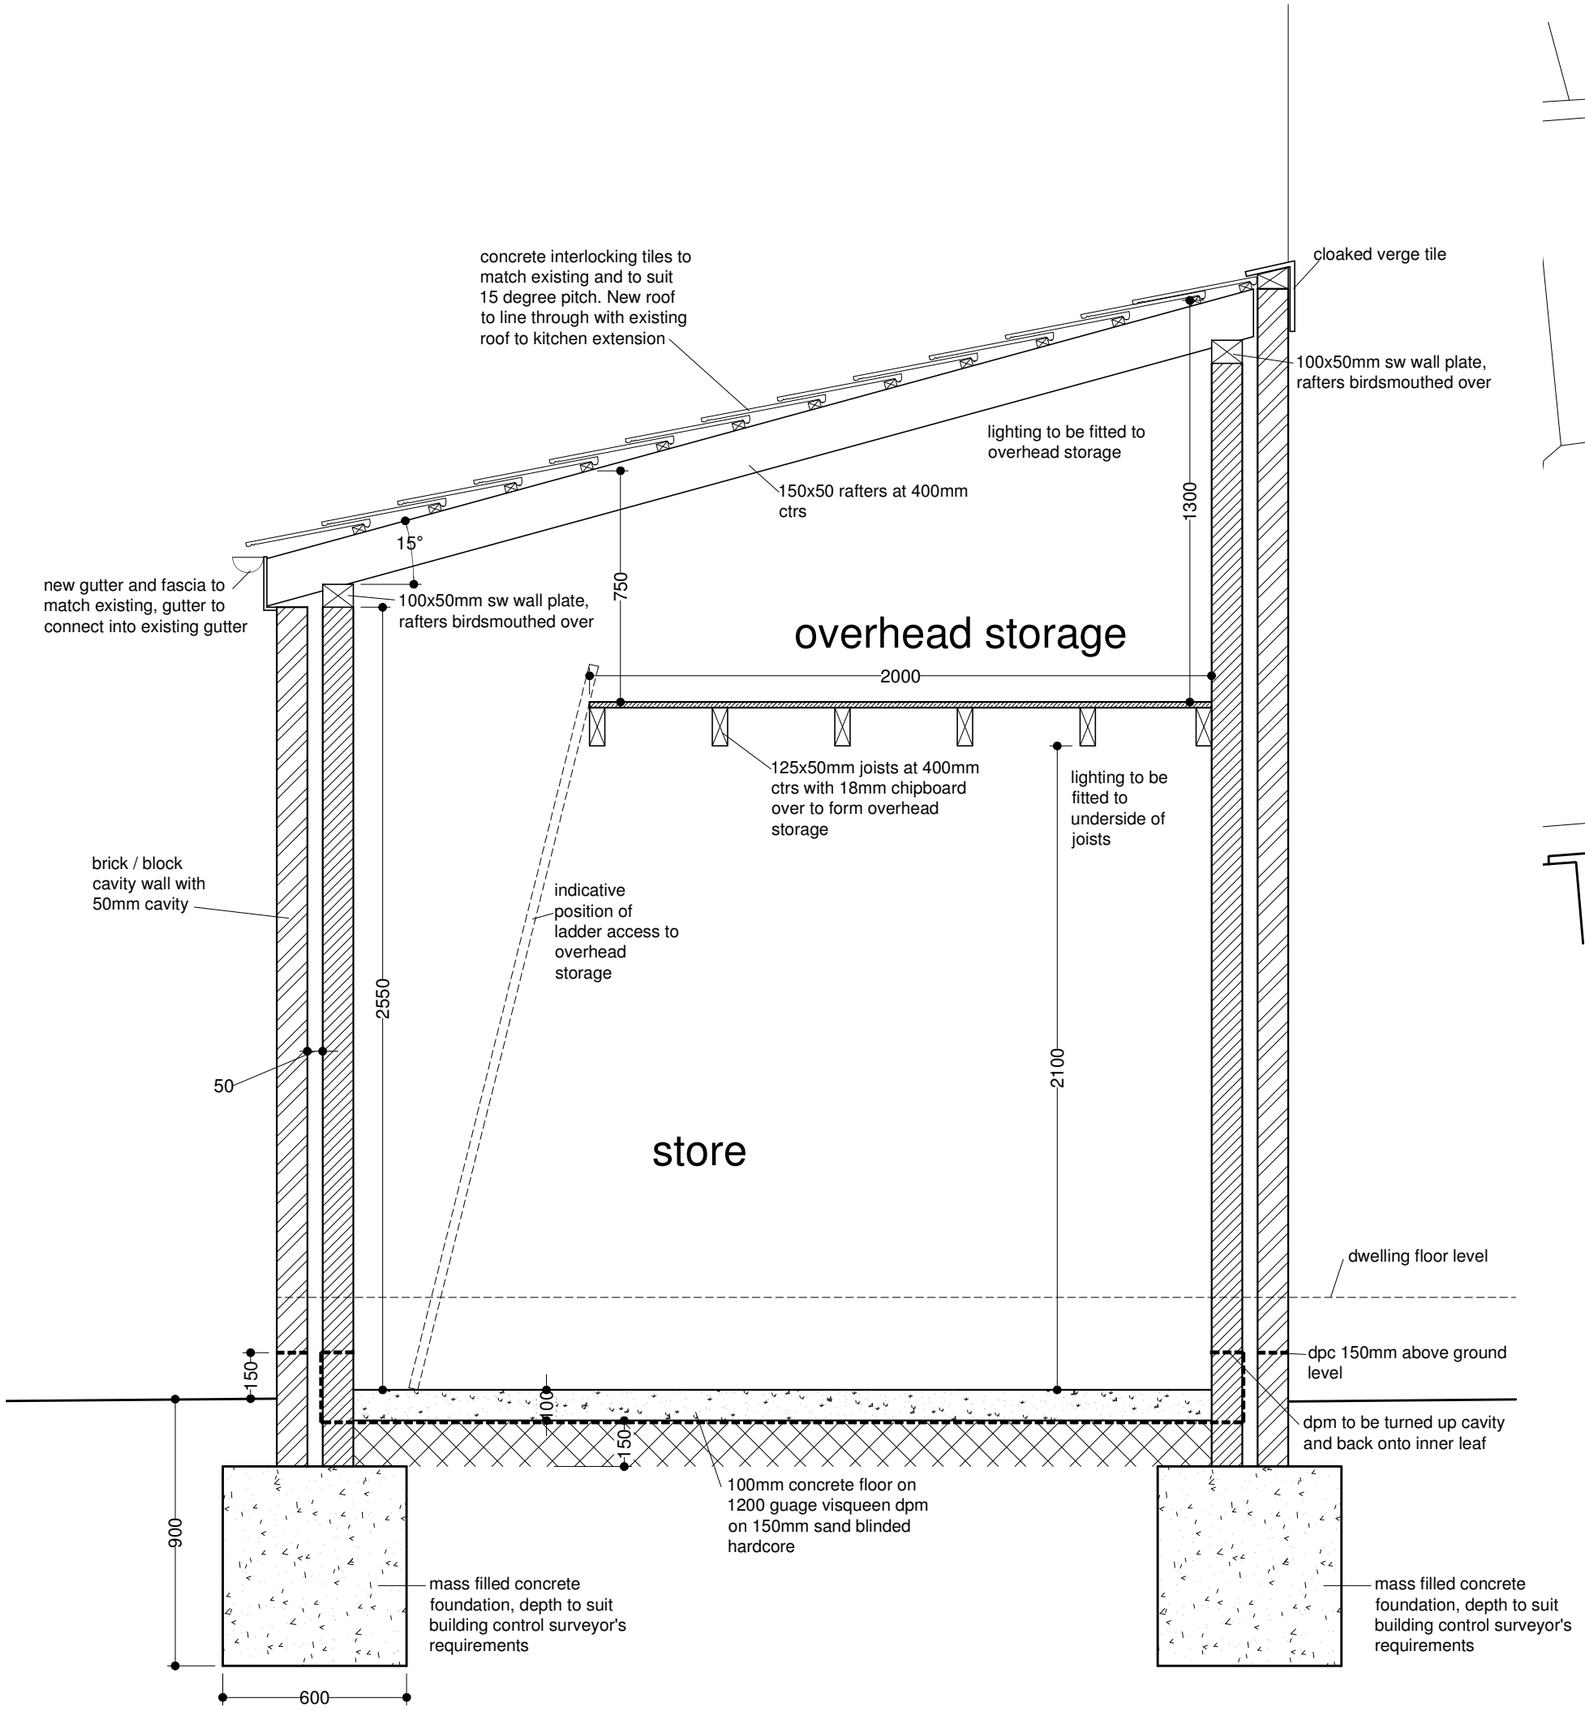


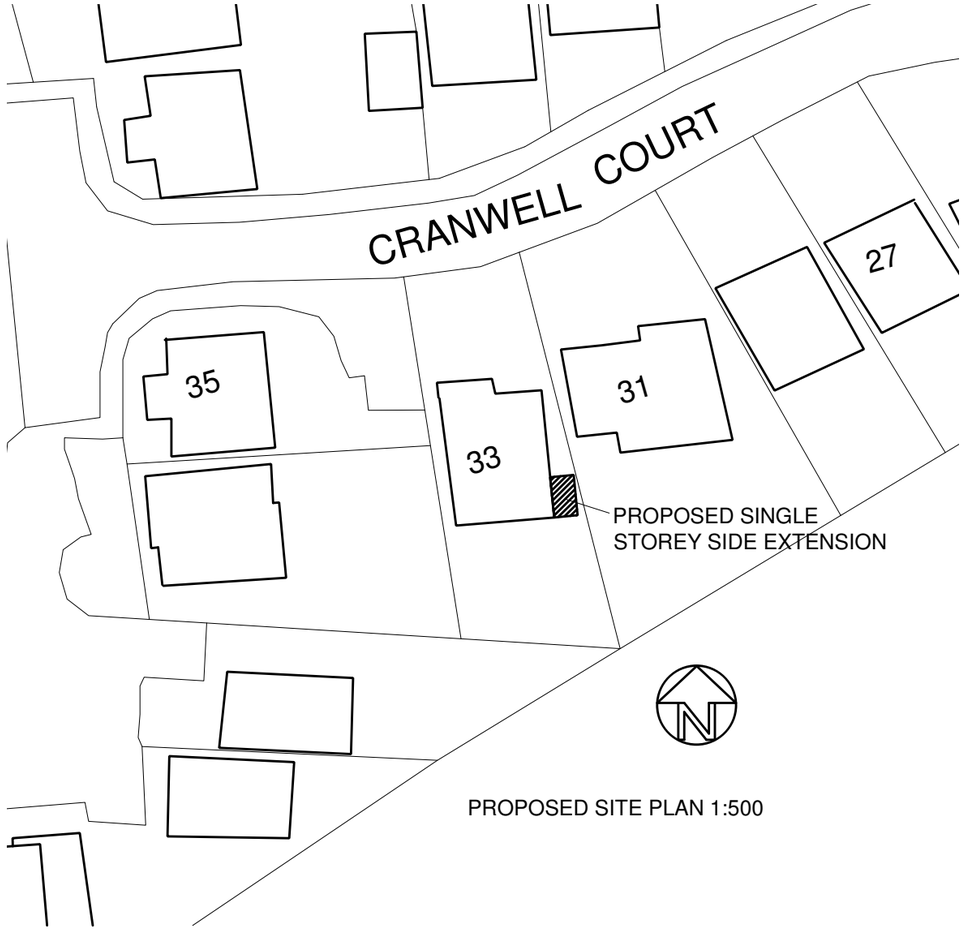

PROPOSED SITE PLAN 1:500

33 Cranwell Court, Goldthorpe, S63 9GA

STORE EXTENSION AND GARAGE CONVERSION

PROPOSED SECTION AND SITE PLAN

Date: May 2016 Scale: 1:20, 1:500@A3