



FRONT ELEVATION

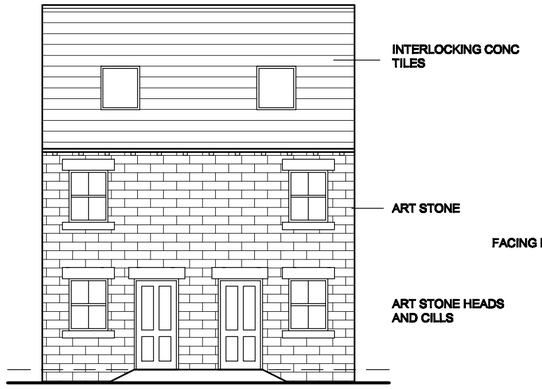


REAR ELEVATION




SIDE ELEVATION

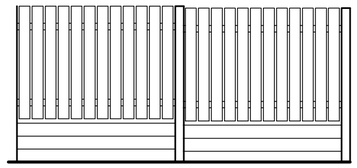


PANEL FENCE
1800MM HIGH

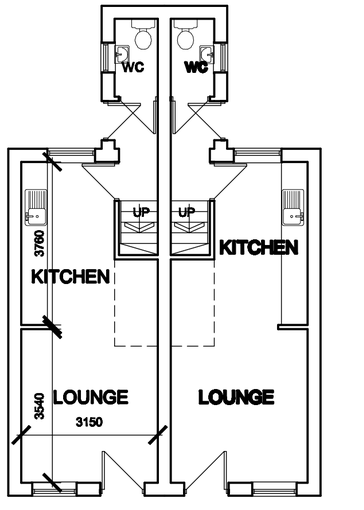


GROUND FLOOR PLAN

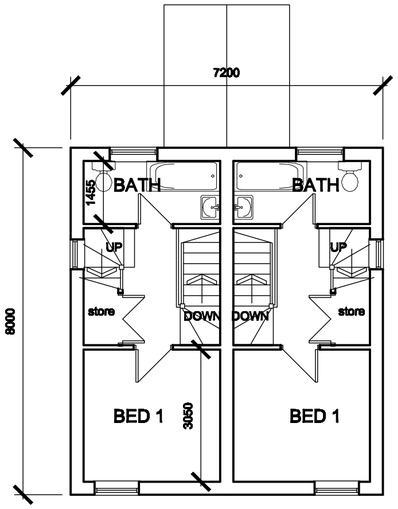

FIRST FLOOR PLAN

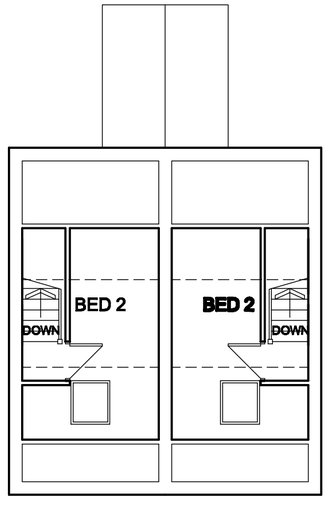

SECOND FLOOR PLAN

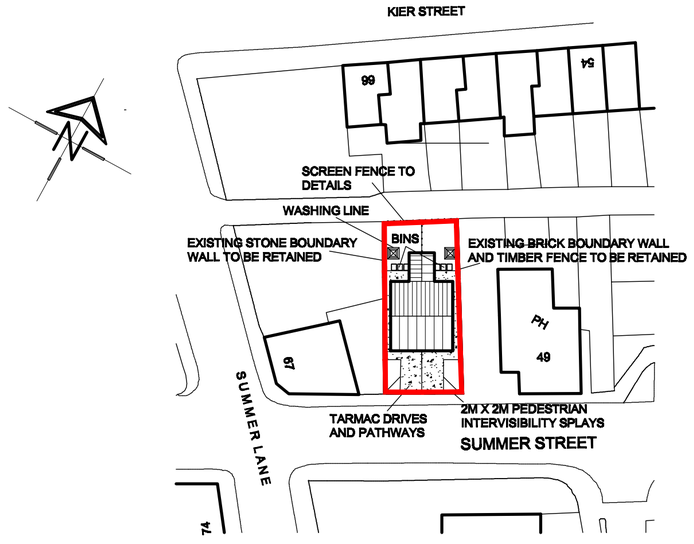

SITE PLAN
SCALE 1:500

White Agus Partnership
128B, NEW ROAD, STAINCROSS, BARNSLEY. S75 6PP
PHONE/FAX. 01226 208482
E mail: agus@btinternet.com
CHARTERED SURVEYORS AND BUILDING DESIGN CONSULTANTS

Project. PROPOSED DWELLINGS SUMMER STREET BARNSLEY	Client. MR M. WRIGHT
Drawing Title. PLANS AND ELEVATIONS	Date. JUNE 2009
	Scale. 1:100 @ A2
	Ref. 09-024
	Dwg. No. 01
	Rev.

Date	Suffix	Description	Date	Suffix	Description