


NorthEast Elevation

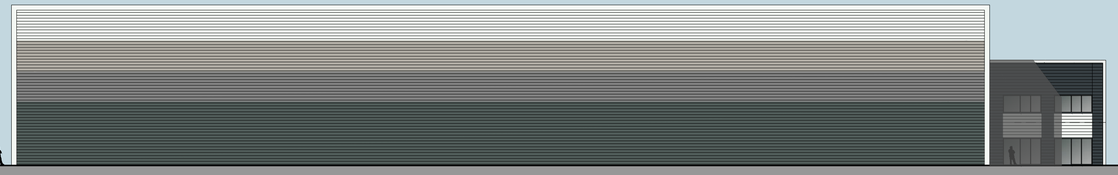


SouthWest Elevation



SouthEast Elevation



NorthWest Elevation

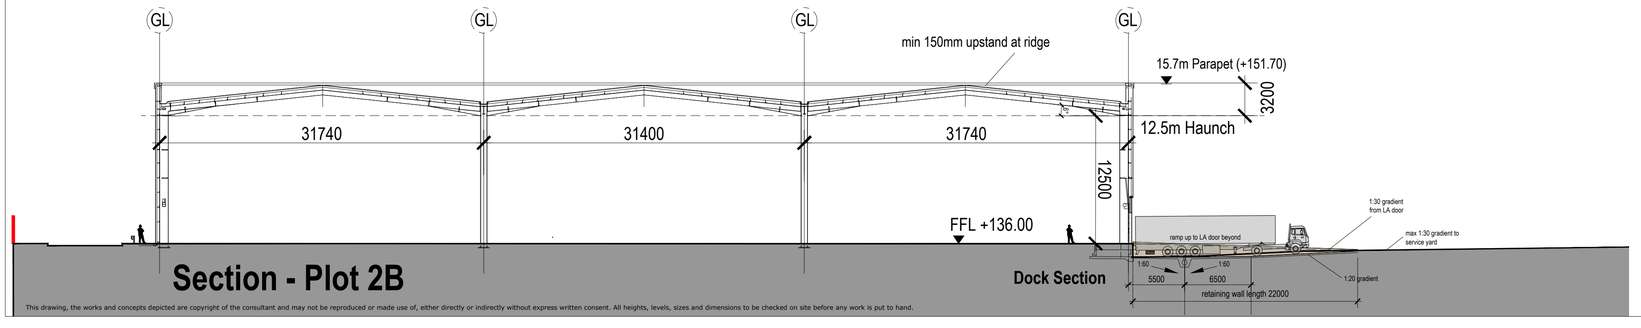

Section - Plot 2B

Dock Section

SCHEDULE OF MATERIALS

Office Elevations;
Office cladding, horizontally laid plastic coated metal microrib MR300 cladding (or similar approved):

External finish and colour:
- Anthracite RAL 7016
- White RAL 9003
- Feature entrance surround Orange RAL 2003

(Colour options from standard HPS200 Ultra range)

PPC frame glazed entrance doors and windows with grey tinted glazing.
- External colour: Anthracite: RAL 7016

Lookalike glazing panels where required, to be anthracite film or spandrel panels.

Main Warehouse;
Gradated horizontally fitted trapezoidal profiled built up metal cladding system
external finish and colour: HPS 200 ultra:
- White RAL 9003
- Goosewing RAL 7038
- Pure Grey RAL 000 55 00
- Merlin Grey RAL 180 40 05

500mm wide x 100mm deep **Aluminium** feature flashings / framing to wall cladding.
- White RAL 9003

Roof
- Anthracite RAL 7016

Precast concrete panel walling to loading dock surround

Insulated composite panel Dock and Level Access doors
- Anthracite RAL 7016

Steel faced fire escape / personnel doors,
- Anthracite RAL 7016

- Occupier signage, design and size to be confirmed. Subject to separate Signage Application.



Office Entrance

Revisions:

P01	first issue	09jun2021 PL
P02	hub office added	30jun2021 PL
P03	colour refs updated	08jul2021 PL

The Old Rectory Rectory Lane Milton Malsor
NORTHAMPTON NN7 3AQ
t: +44 (0)1604 858916 f: +44 (0)1604 859123
www.peter-haddon.com

Plot 2B
Hoyland Common, Barnsley

Unit Elevations

Status	Preliminary
Drawn by : PL	Checked by : RM
Date	jun2021

Document Number:

Project Code	Zone	Level-Info	Type	Role	Job No.	Drg.No.	Revision
HOY-PHP-2B-00-DR-A-4400-300-P03							

Scale@ A1 1:300 / 150

This drawing, the works and concepts depicted are copyright of the consultant and may not be reproduced or made use of, either directly or indirectly without express written consent. All heights, levels, sizes and dimensions to be checked on site before any work is put to hand.

Copyright reserved. Dimensions to be checked on site. Discrepancies to be reported before proceeding.