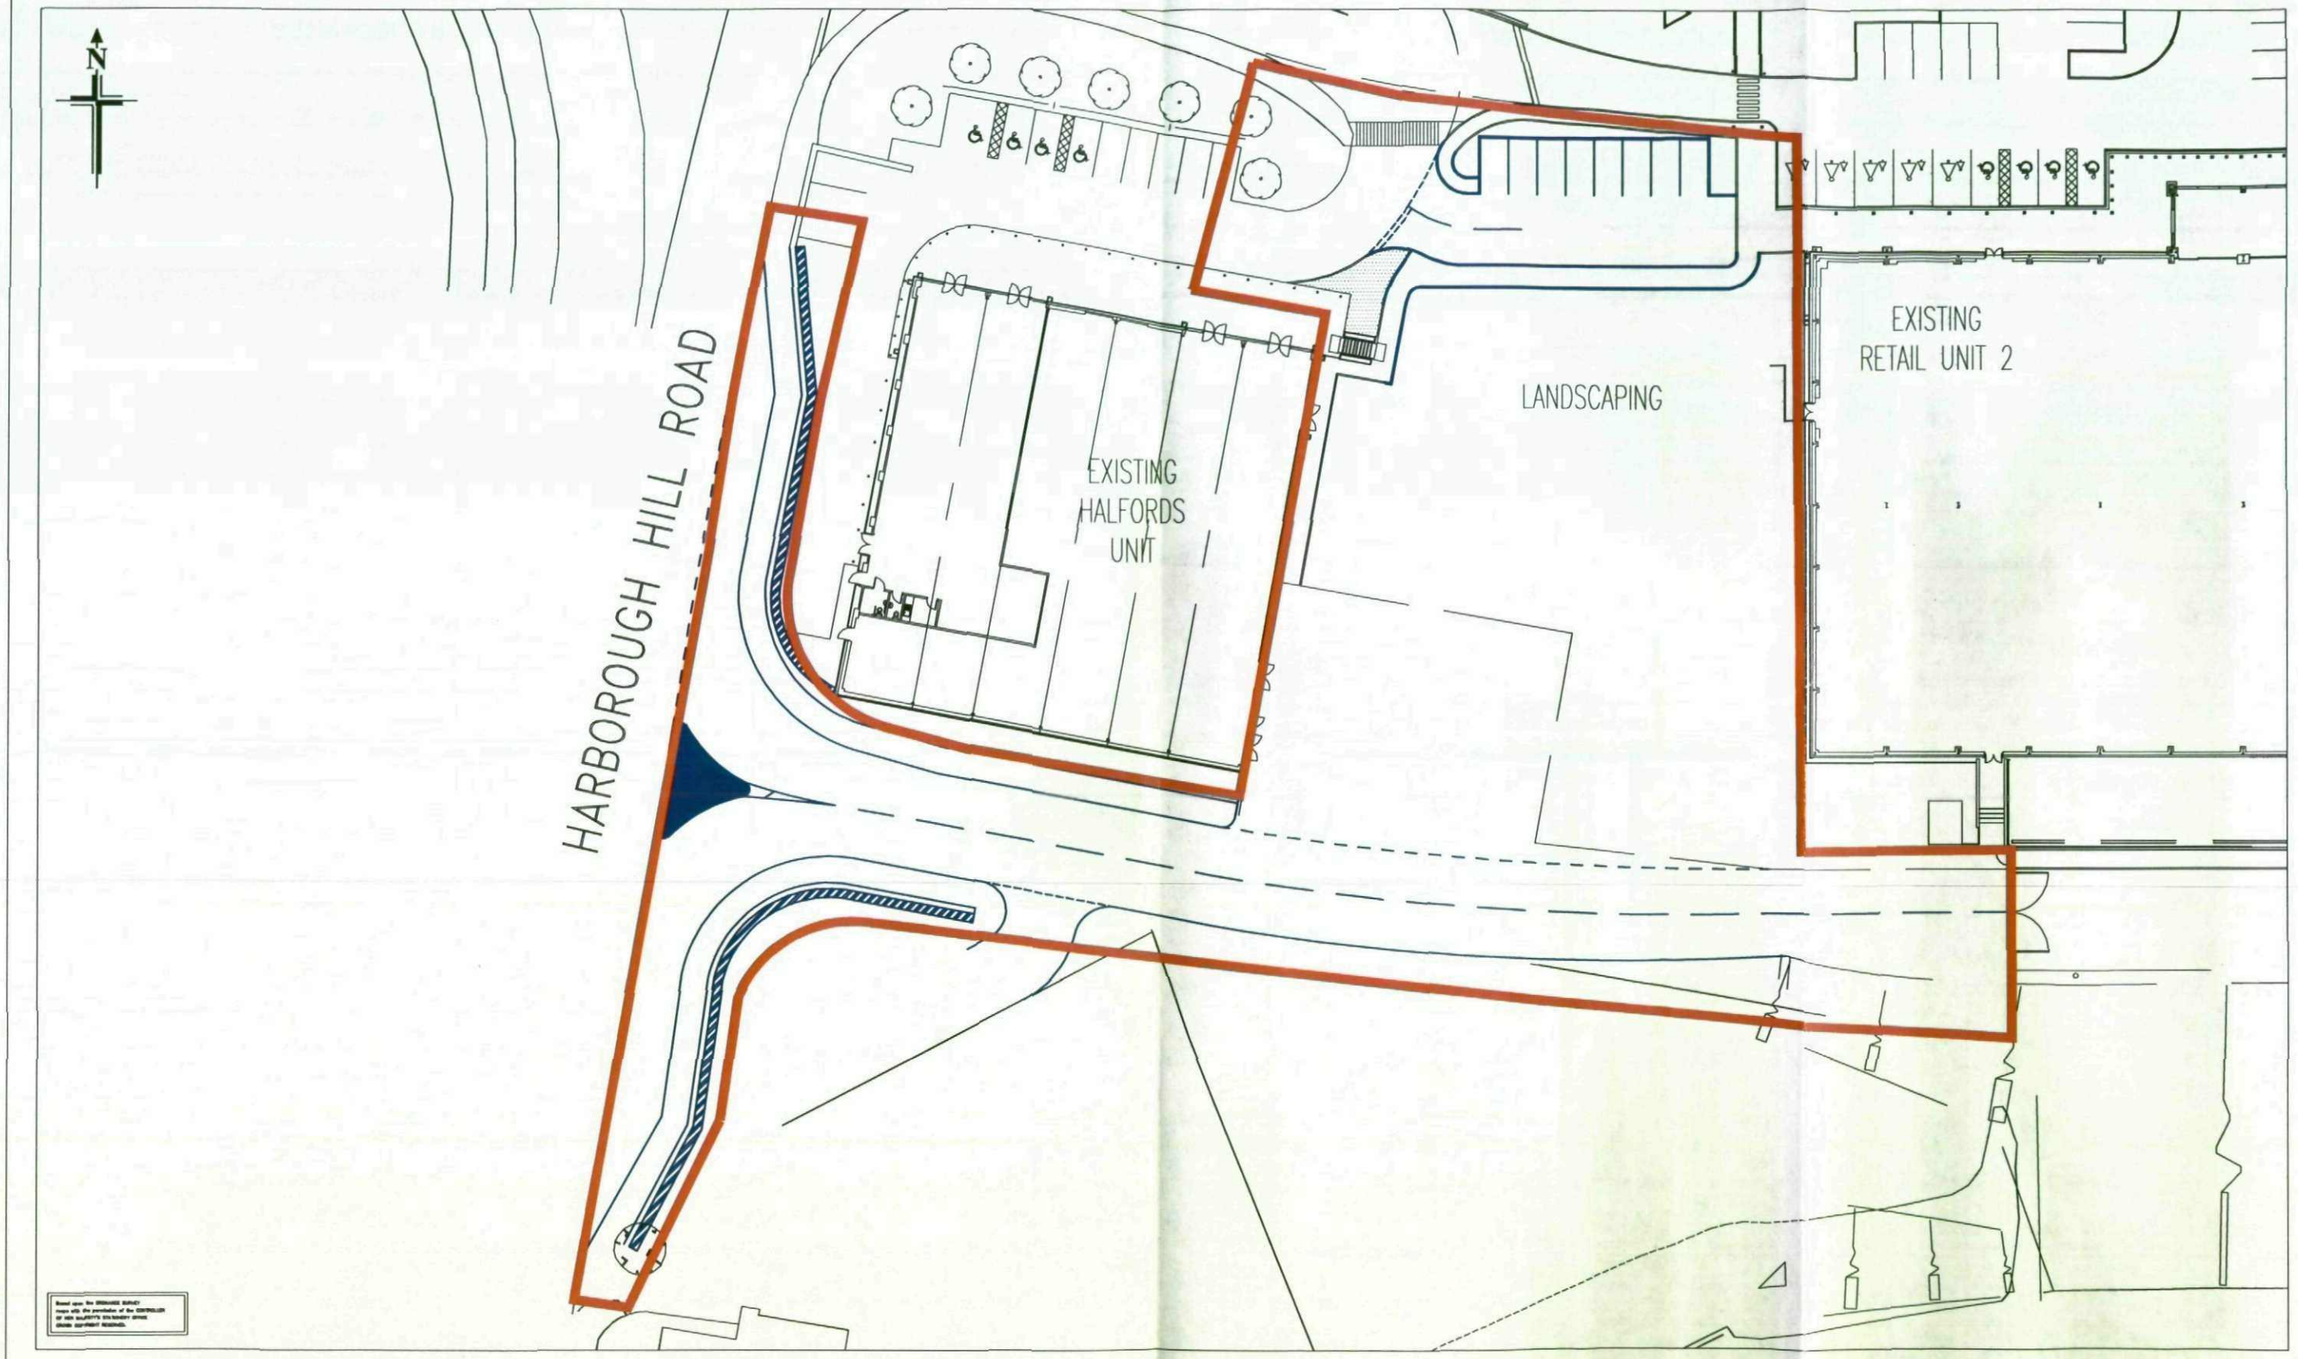


tthc
the Traffic, Transport & Highway Consultancy

Drawing No. M06011-A-018	Rev A		PEEL CENTRE, BARNSLEY
Date NOV 08	Rev Date NOV 08		PROPOSED SITE PLAN
Drawn By UD	Authorised MH	Scale 1:500@A3	**FIGURE 4**