
REVISION

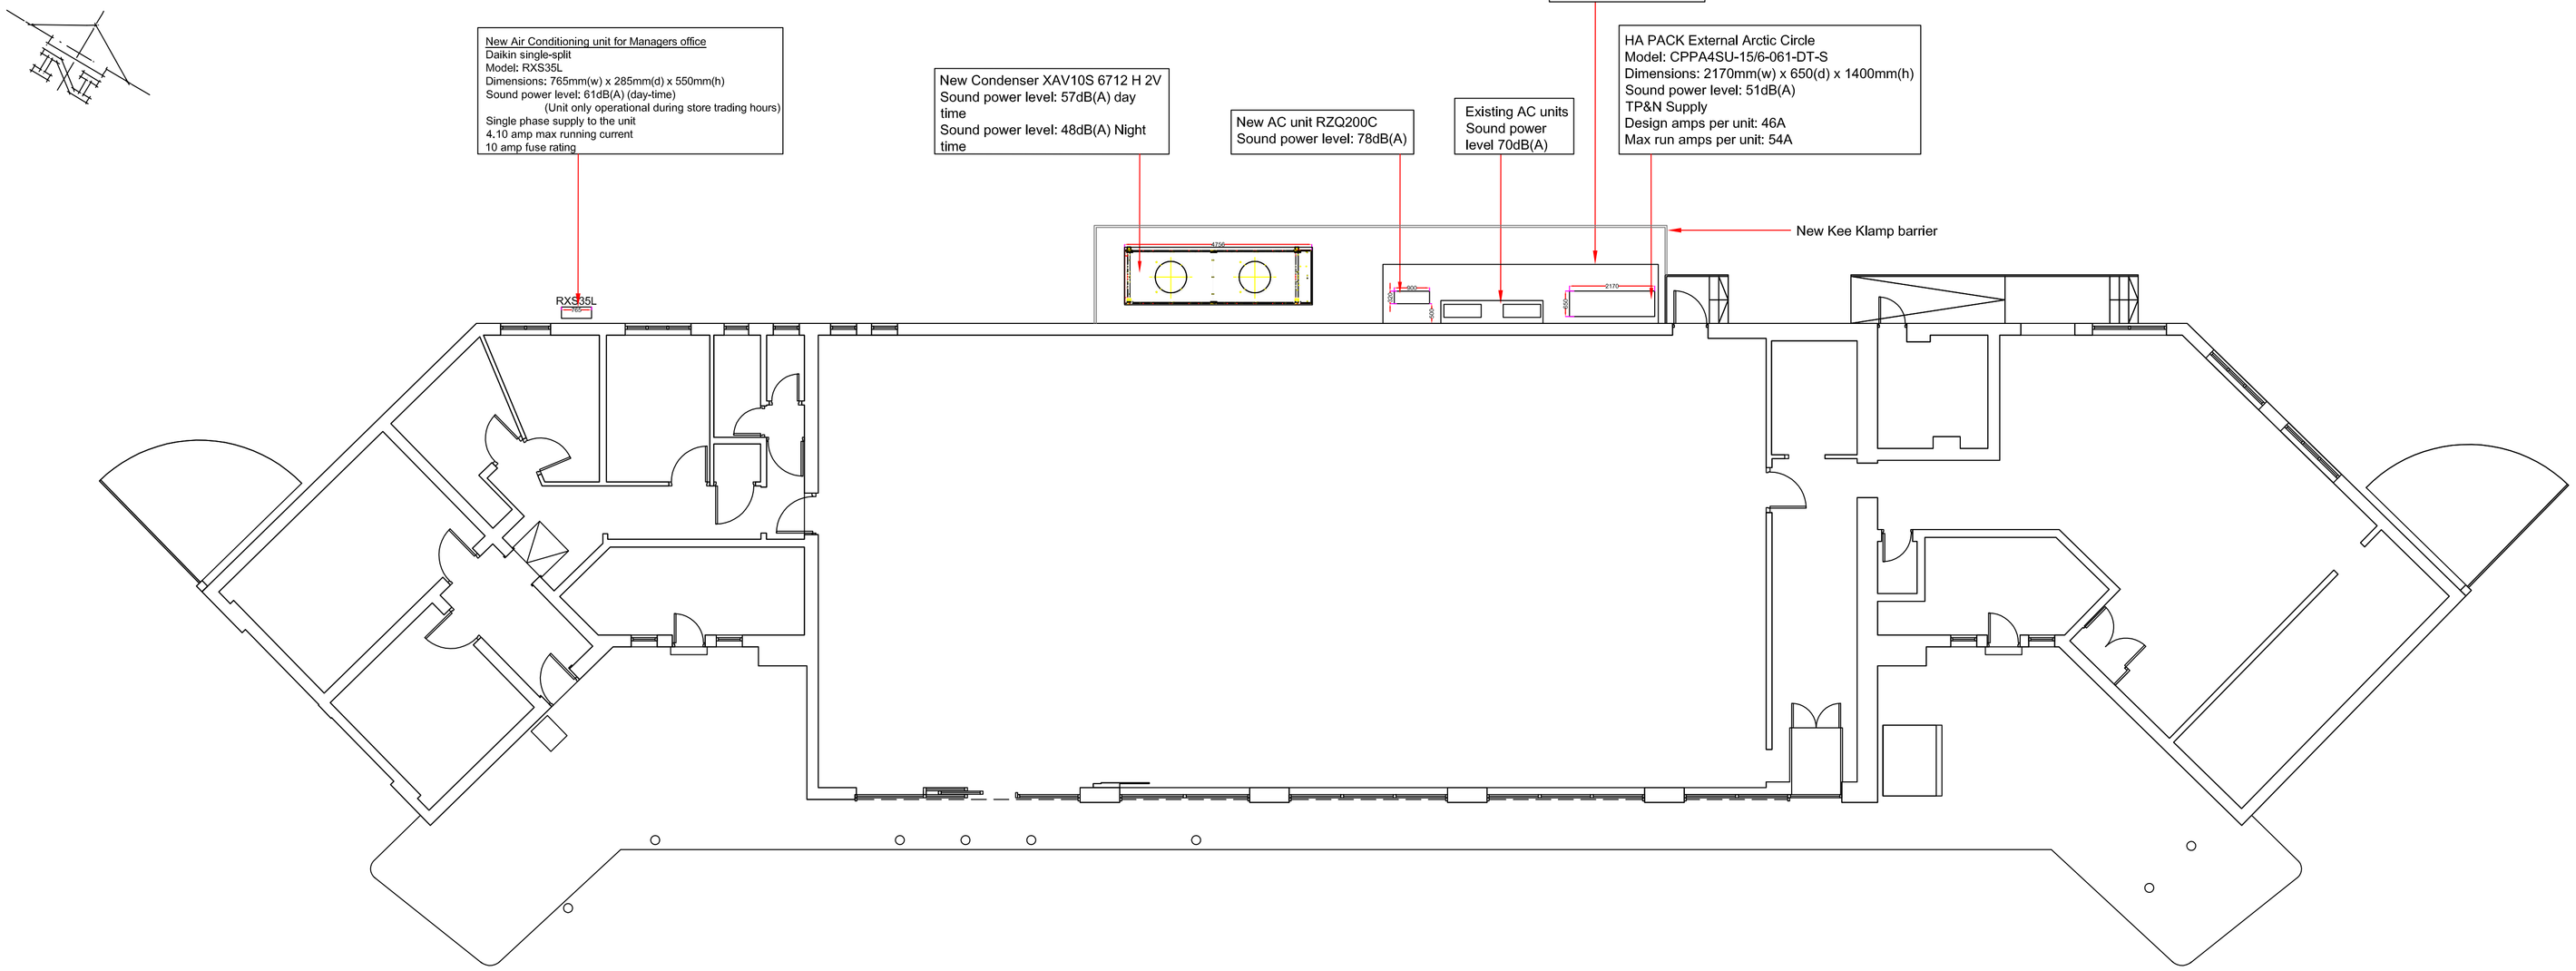

GROUND FLOOR PLAN



FRONT ELEVATION

New auto entrance door & adjacent shopfront sections, finish: RAL 7043 Traffic Grey B (matt)

Existing PPC aluminium framed shopfront windows & rollershutters redecorated, finish: RAL 7043 Traffic Grey B (matt)



REAR ELEVATION

New acoustic screen with new Arctic Circle plant and AC condensers located within

New Lu-Ve condenser

New AC condenser

New galvanised Kee-Klamp barrier

SCALE 1:100

0m 2 4 6 8 10

PROPOSED DETAILS

© THE CONTENTS OF THIS DRAWING REMAIN THE SOLE PROPERTY OF WELLSFIELD ASSOCIATES AND MUST NOT BE COPIED OR REPRODUCED WITHOUT PRIOR PERMISSION.

FULL SURVEY NOT CARRIED OUT, DRAWING PRODUCED USING INFORMATION SUPPLIED BY THE CLIENT

Wellsfield Associates
80 High Street,
Hadleigh,
Essex.
SS7 2PB
Tel: 01702 551123
Fax: 01702 558530
mail@wellsfieldassociates.co.uk

project
Co-op Store
Carr Head Lane,
St Andrews Square,
South Yorkshire.
S63 8DD.

PROPOSED DETAILS

date June '14

drawn DAR

scale 1:100@A1

drg no. 2457 .03