




West Elevation - 1:100

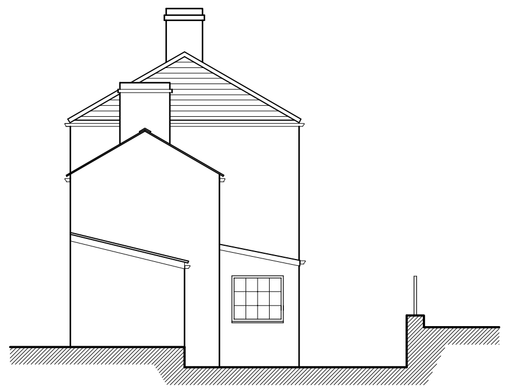

North Elevation - 1:100

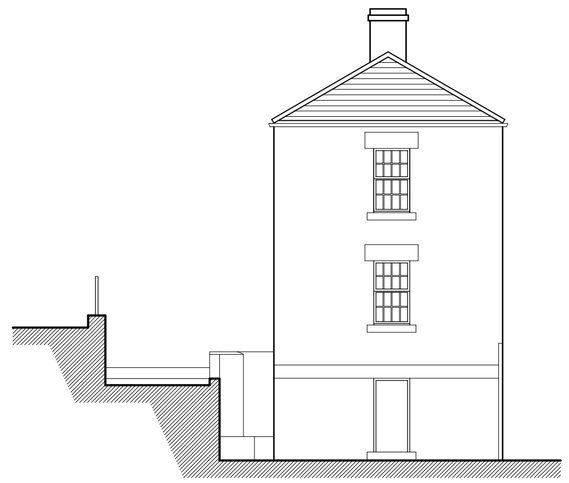


South Elevation - 1:100

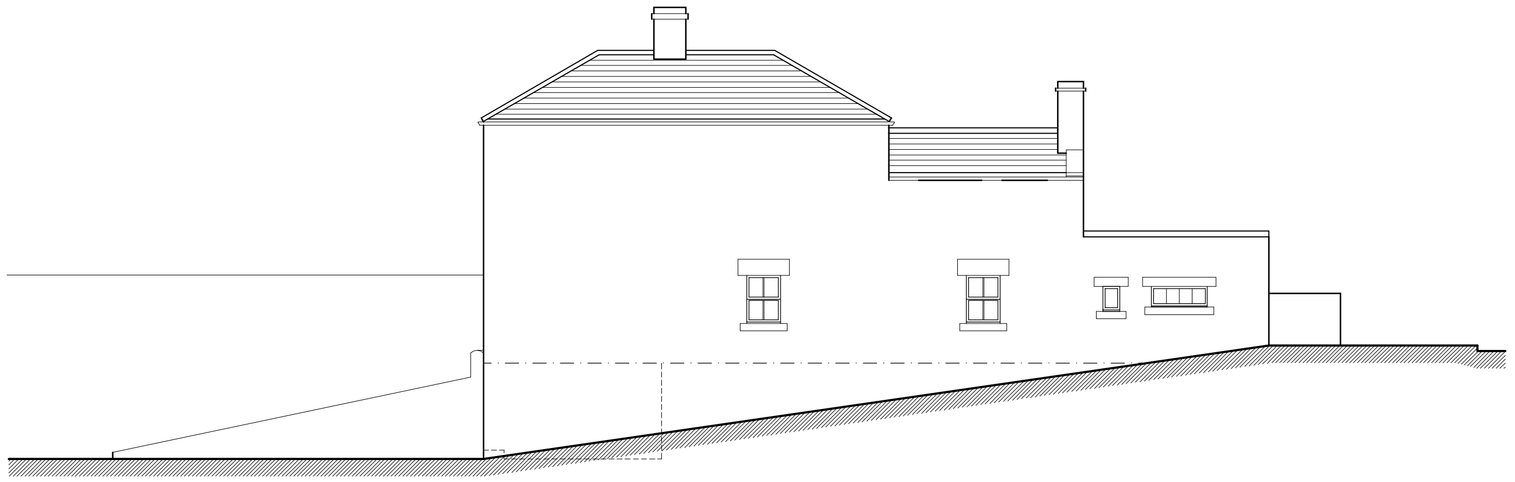


East Elevation - 1:100




Site Plan - 1:500

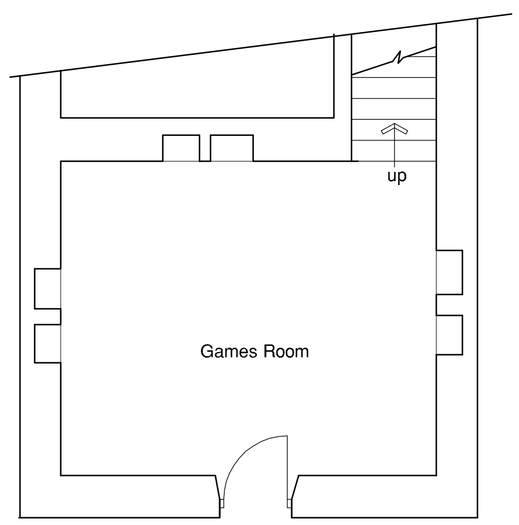

Lower Ground Floor - 1:50

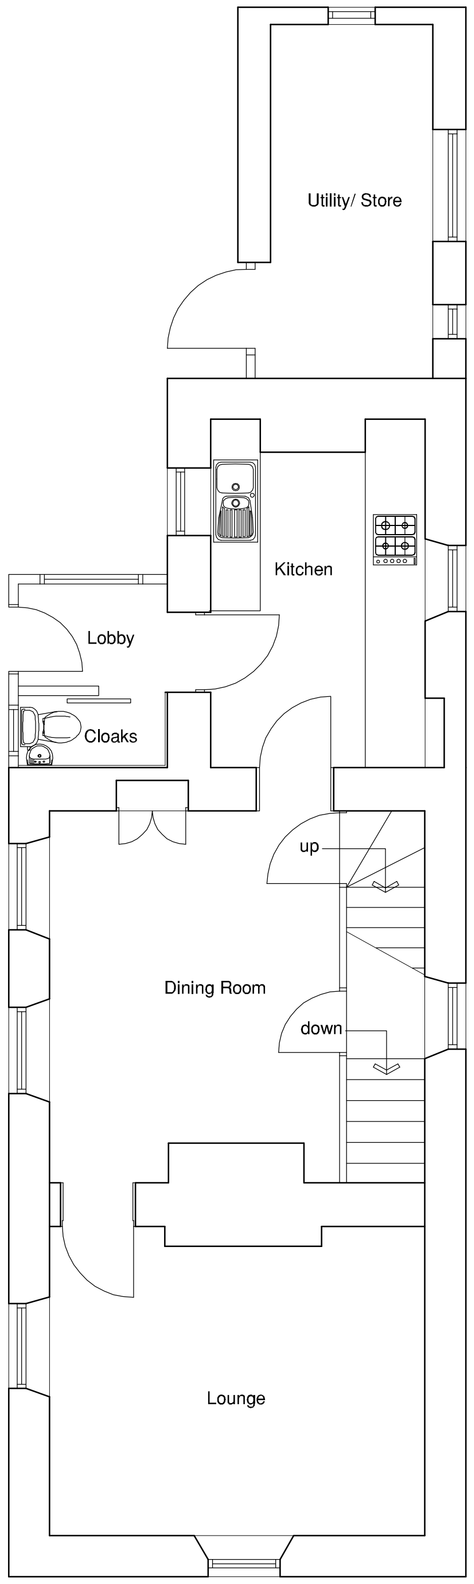

Ground Floor - 1:50

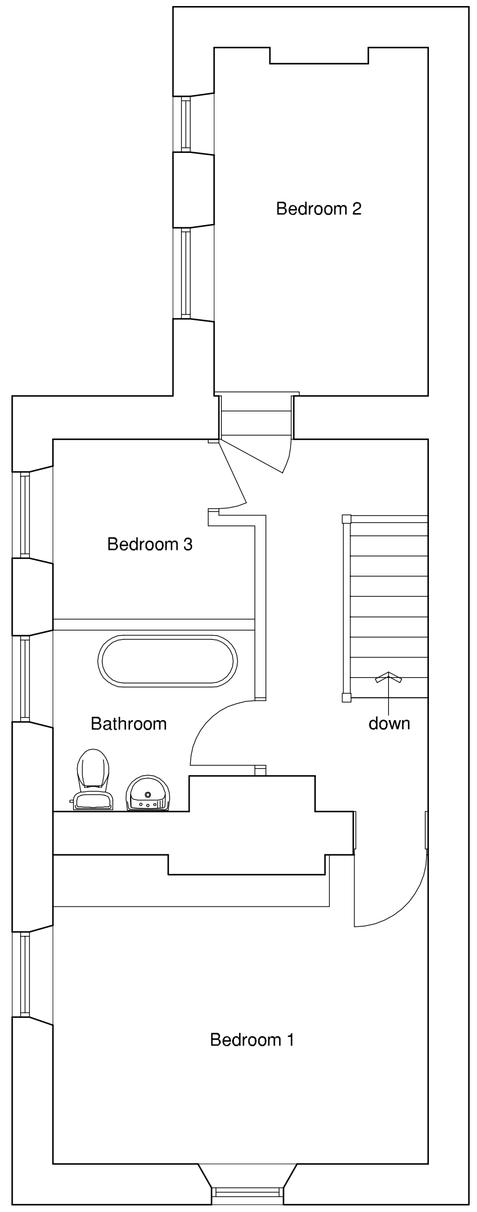

First Floor - 1:50

copyright:

this drawing and the design depicted thereon are the copy right of Richard Lawton - Architect

all drawings and dimensions to be checked and any discrepancies to be reported to the Architect prior to the commencement of works or production of shop drawings.

no dimensions to be scaled from drawing unless approved by Architect

all work to be carried out in accordance with the Building Regulations and the requirements of the Local Authority

REVISIONS

REF.	DESCRIPTION	BY	CHK	DATE

Richard Lawton ARCHITECT

RICHARD LAWTON - ARCHITECT

3, KENSINGTON ROAD
BARNSLEY, SOUTH YORKSHIRE
S75 2TX

tel: 07432 114 396

fax: 01226 204103

web: www.richardlawton-architect.co.uk

e-mail: richard@richardlawton-architect.co.uk

CLIENT
MR & MRS P WRIGHT

PROJECT
79, CHURCH HILL - ROYSTON
PROPOSED EXTENSION &
INTERNAL ALTERATIONS

DRG.TITLE
EXISTING PLANS & ELEVATIONS

SCALES	DATE	DRAWN	CHKD
1:100 & 1:50	18.07.12		

DRG. No.	REV
032/02	

PDF Created with deskPDF PDF Writer - Trial :: http://www.docudesk.com