

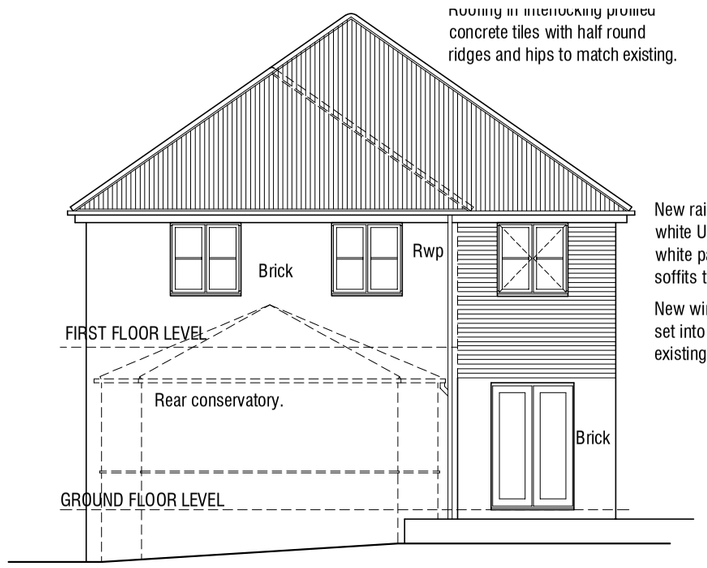



South Elevation 1:100

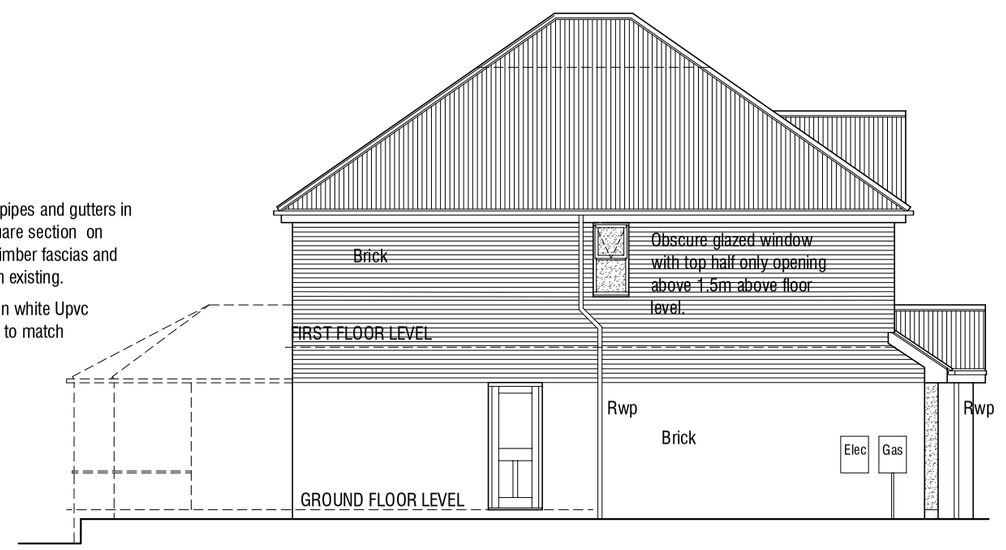


East Elevation 1:100

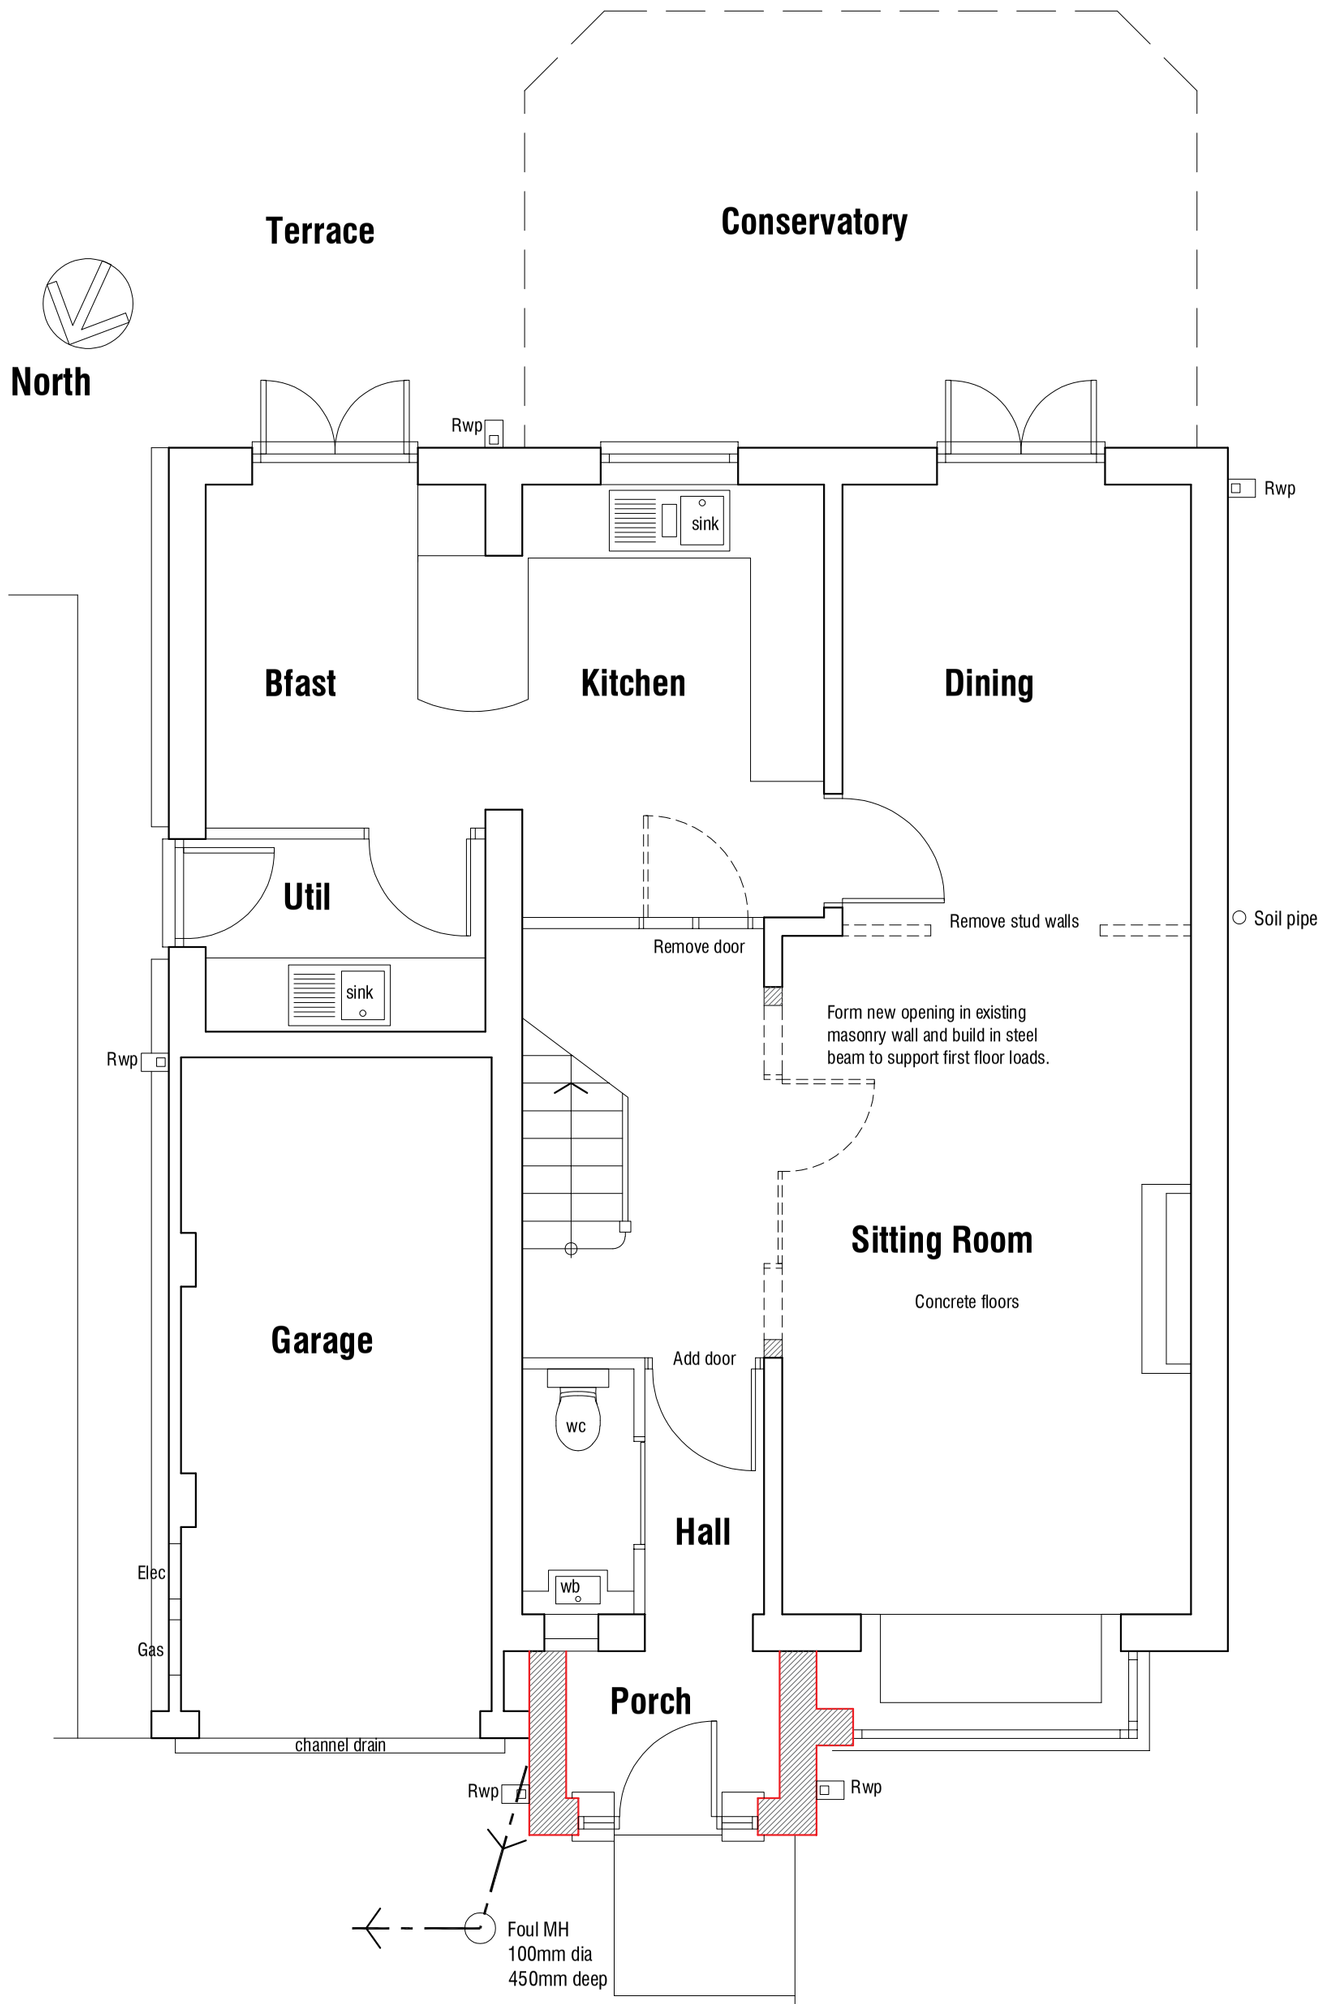

GROUND FLOOR PLAN 1:50

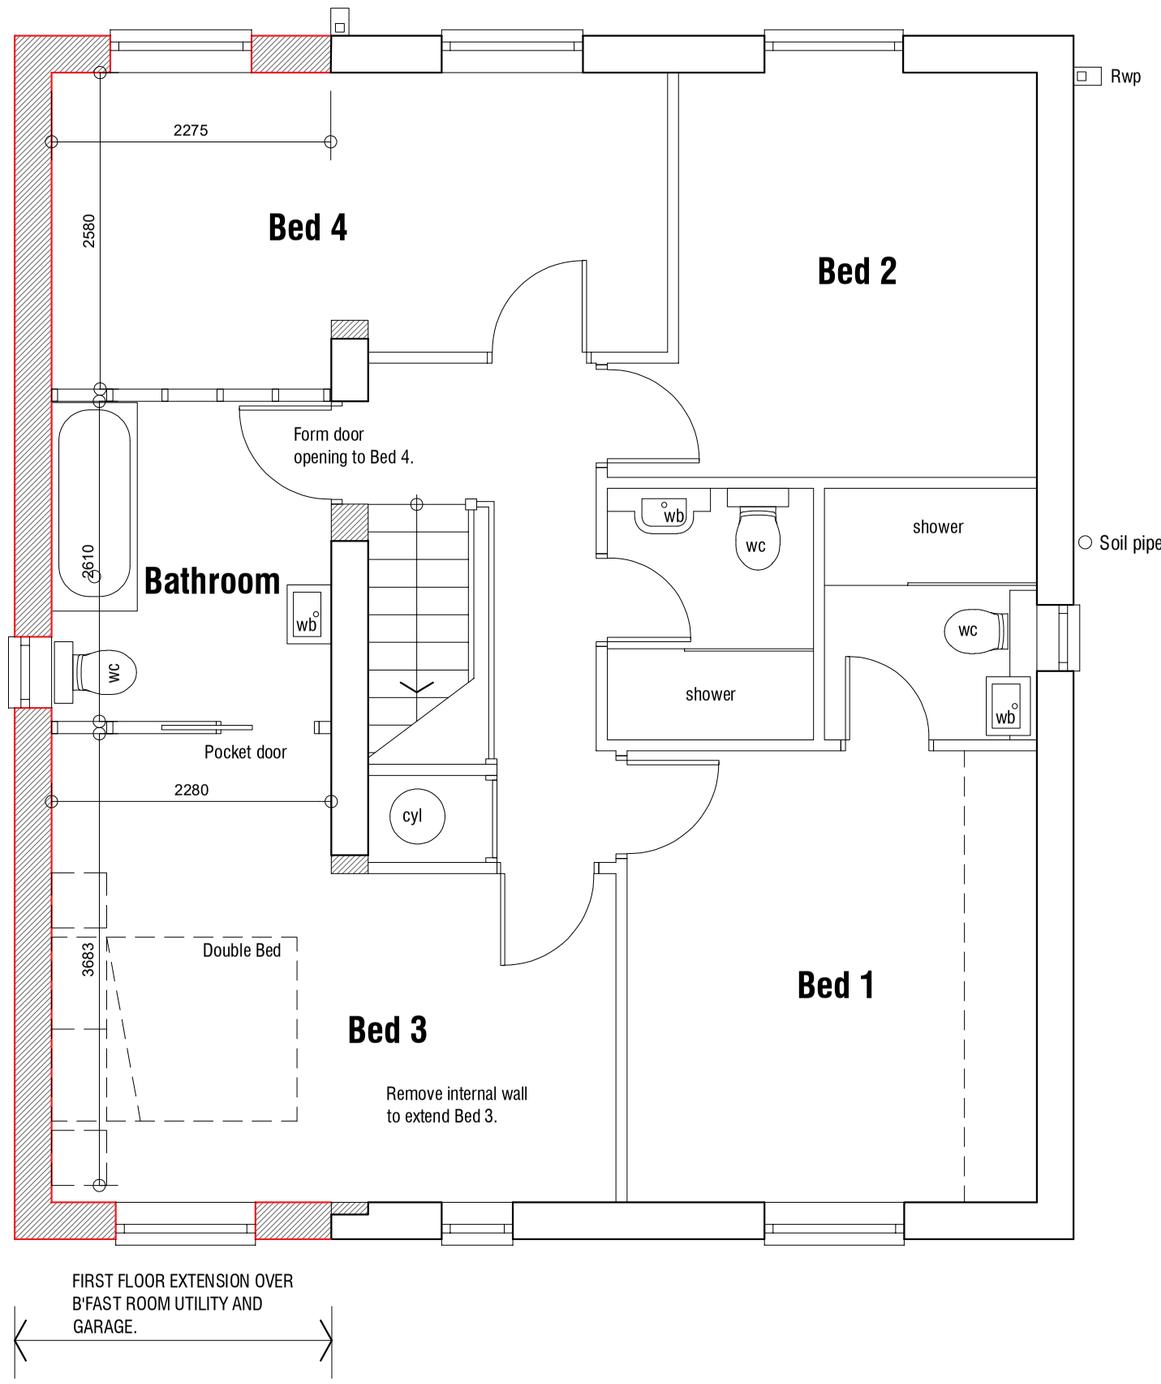

FIRST FLOOR PLAN 1:50

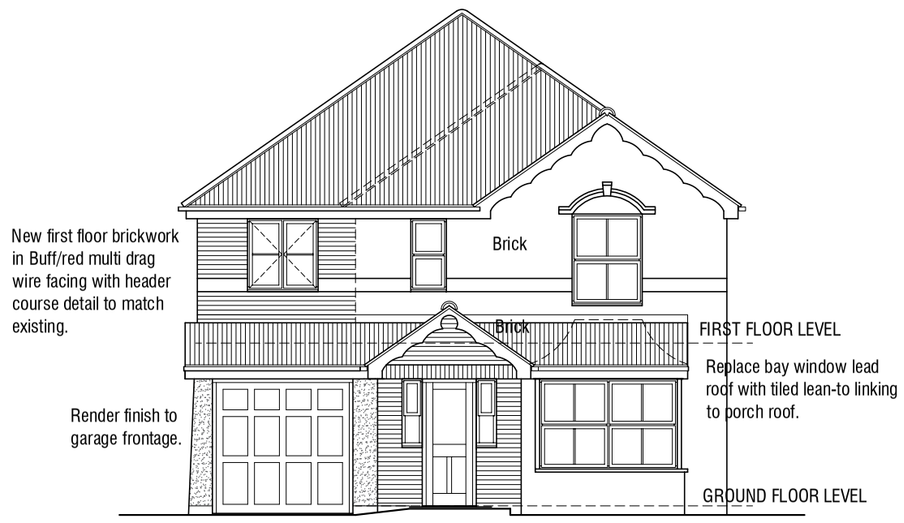

North Elevation 1:100

Rev A 05.01.2021 - Amend design.

35 Nether Royd View
Silkstone Common
Barnsley
S75 4QQ

PROPOSALS

PLANS & ELEVATIONS

mboothdesign
architectural design and building consultants
Fairfield House
Berneslai Close Barnsley
S70 2FL
T: 01226 286256
M: 07881898300
E: mark@mboothdesign.co.uk

Scale	1:50 1:100 @ A2	Drawn	MJB
Date	DEC 2020	Ref.	20.29
Dwg No.	**P1**	Rev.	A

0cm 2cm 4cm

Copyright mboothdesign. All dimensions in millimeters unless otherwise stated. Dimensions for setting out in existing buildings are to be checked and verified on site.