

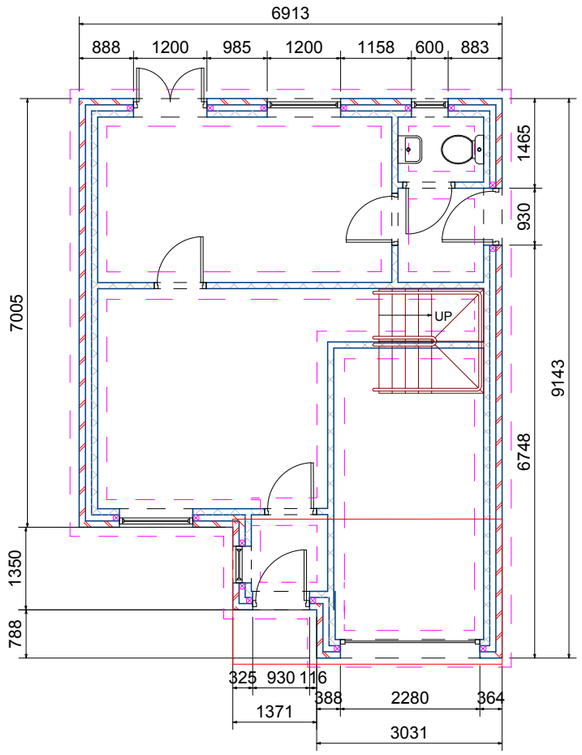



Ground Floor Plan

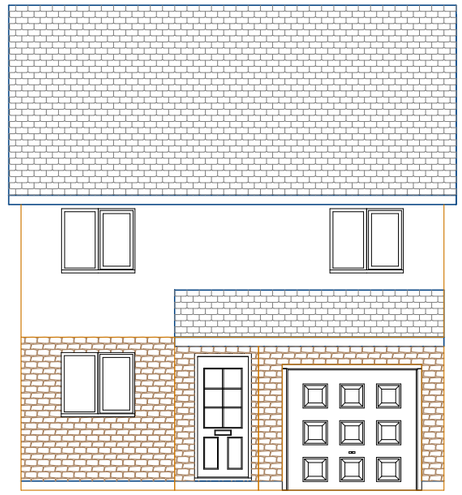


Front Elevation

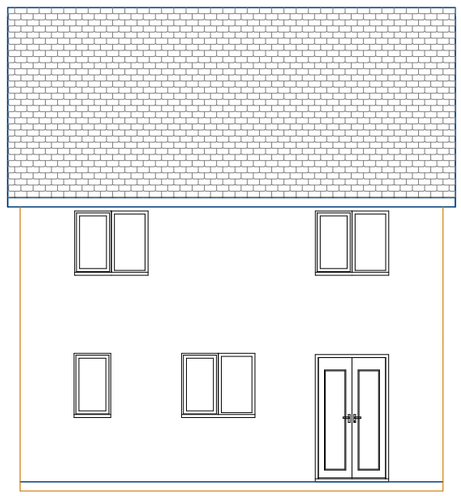

Rear Elevation

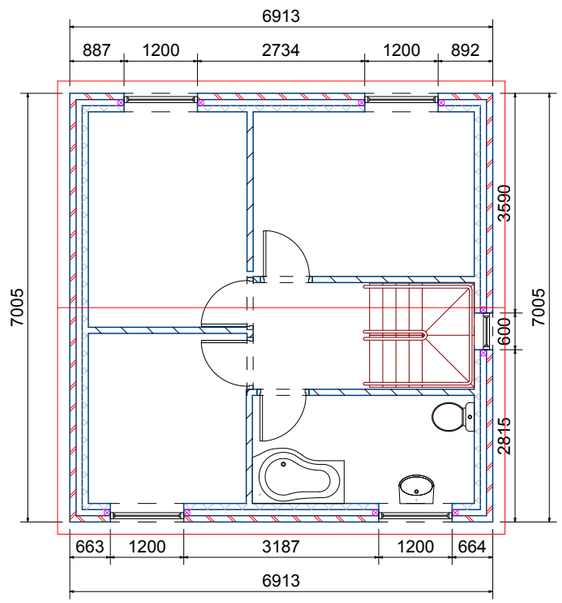

First Floor Plan

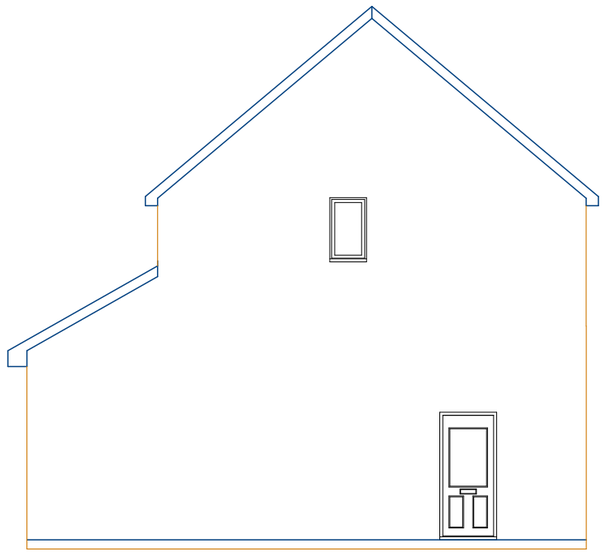

Side Elevation

Notes

5

Site4SelfBuild.co.uk

Hill Top Farm

PLOT 5

ELM

Drawing No 1 of a set of 2

Date: April 2013

Scale 1:100 at A3

2000mm

Page Size - A3

Site 4 Self Build
BBIC, Innovation Way,
Barnsley. S75 1JL