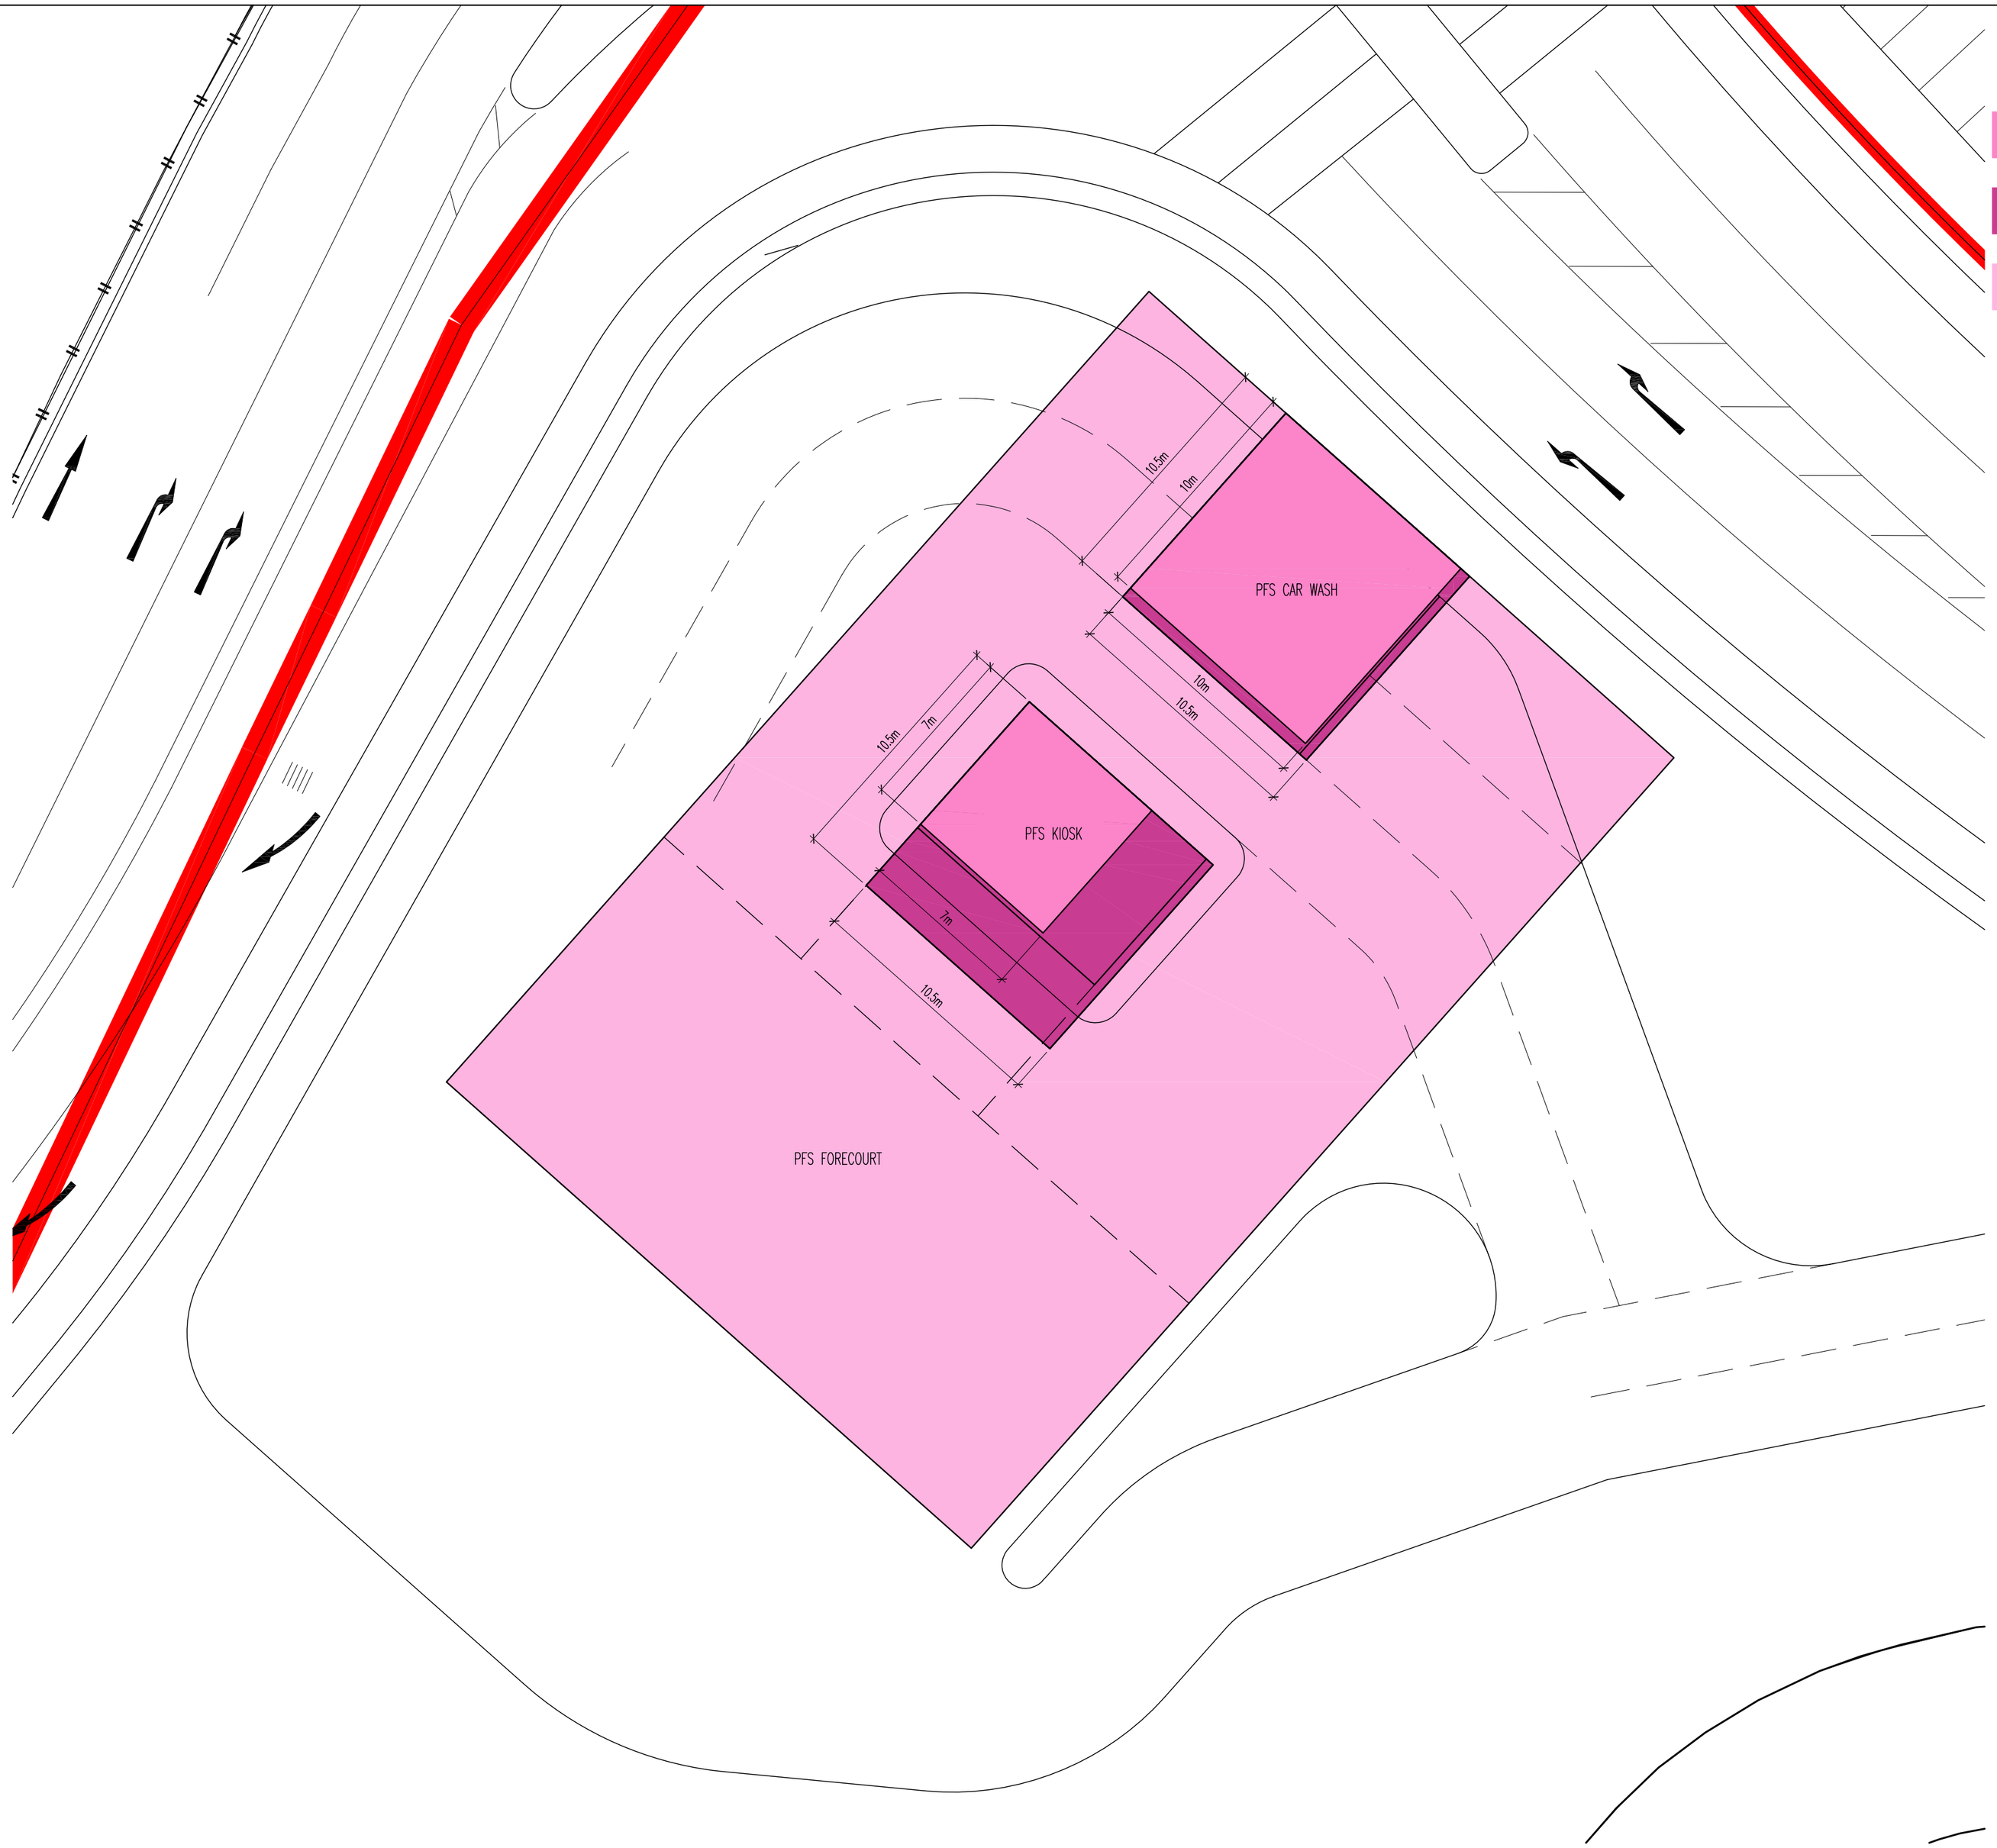


Key

Retail Unit 2 PFS Kiosk – Minimum GEFA = 49m²
Retail Unit 2 Car Wash – Minimum GEFA = 100m²

Retail Unit 2 PFS Kiosk – Maximum GEFA = 110.25m²
Retail Unit 2 Car Wash– Maximum GEFA = 110.25m²

Overall Retail Unit 2 (PFS) GEFA = 1,355.7m²

Rev	Description	Date	By	Chk
B	DRAWING UPDATED	16.11.11	PR	GB
A	SITE PLAN UPDATED TO SUIT NEW ROAD LAYOUT.	14.11.11	PR	GB

Status — Purpose for Issue

Planning	☐	Tender	☐
Construction	☐	As Built	☐

COMMENT

Client
PEEL DEVELOPMENTS (UK) LTD

Contract
PROPOSED DEVELOPMENT
OLD MILL LANE
BARNSLEY

Drawing
PROPOSED RETAIL UNIT 2 (PFS)
DESIGN SCALE PARAMETERS PLAN

bateandtaylor architects
www.bate-taylor.co.uk

macintosh house
4a cambridge street
manchester m1 5gg
tel: 0161 236 0999
fax: 0161 236 0404
mail@bate-taylor.co.uk

Drawing No.	MH403-211	Revision	B
Scales	1:1000@A2	Date	SEPT '11
Drawn	PR	Checked	GB

This drawing is the copyright of the Architect and may not be reproduced without licence.
DO NOT scale from this drawing.

01 Proposed Site Plan
1:1000 @ A2