


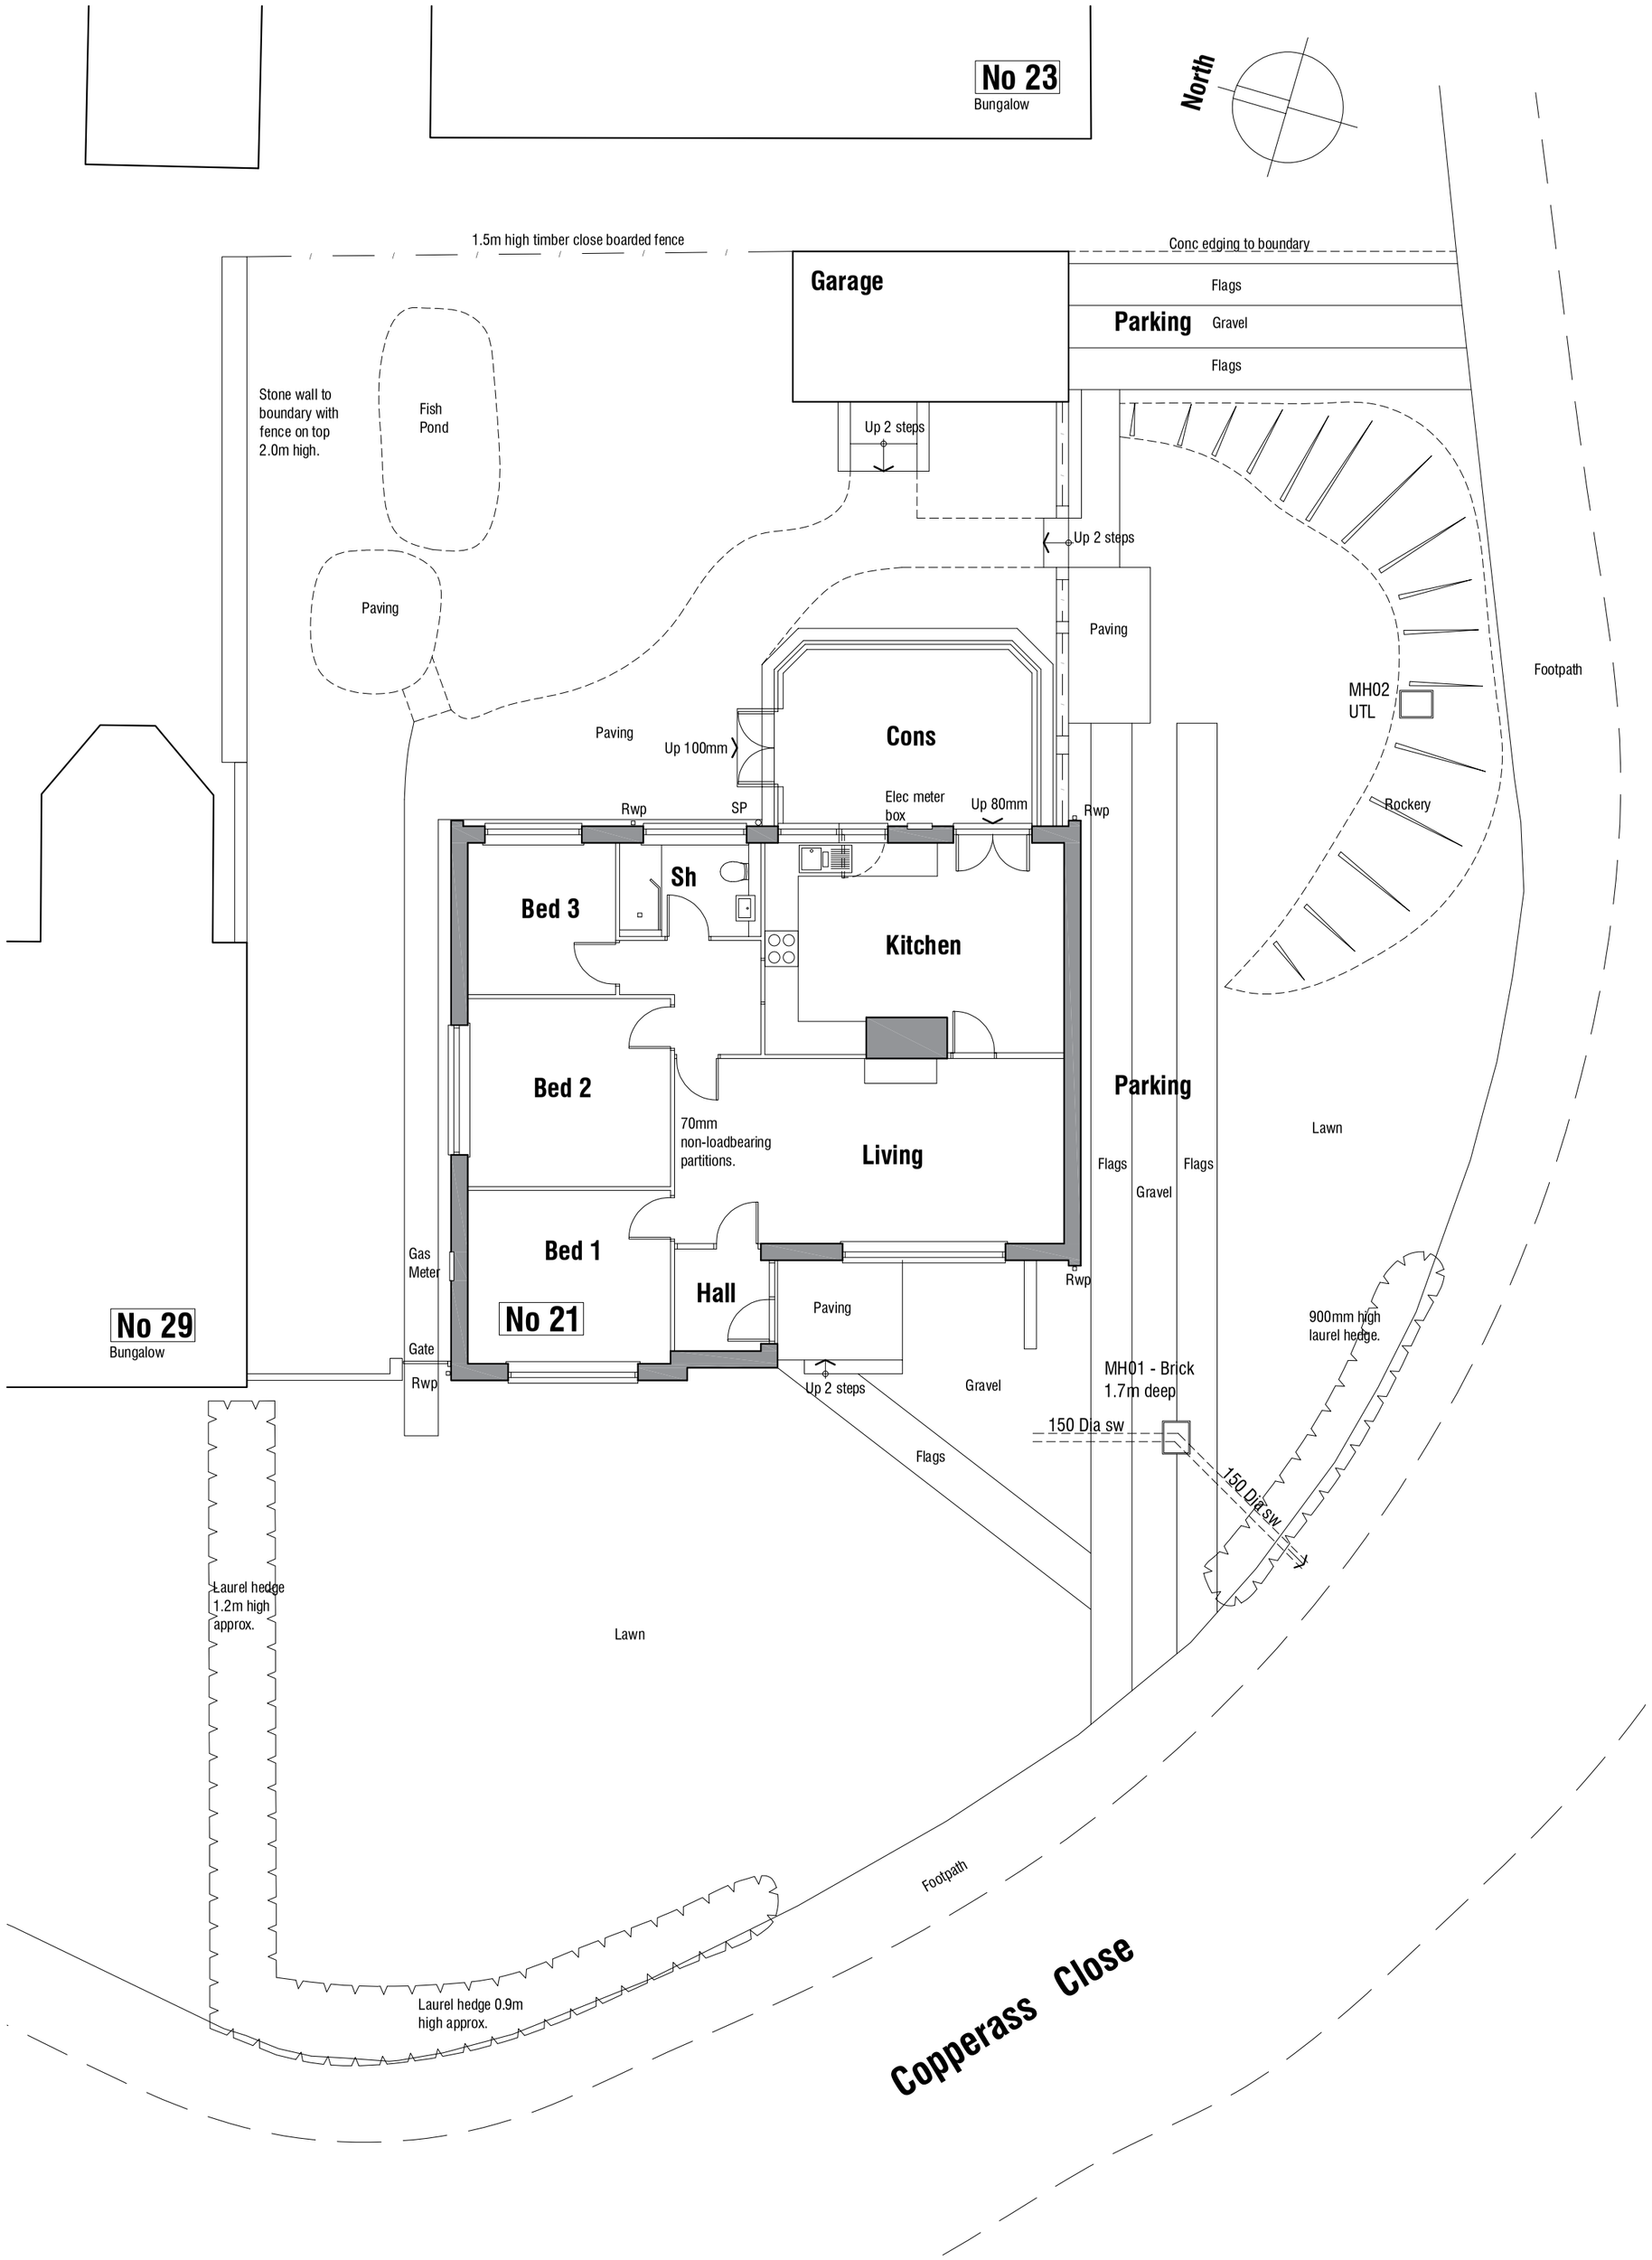


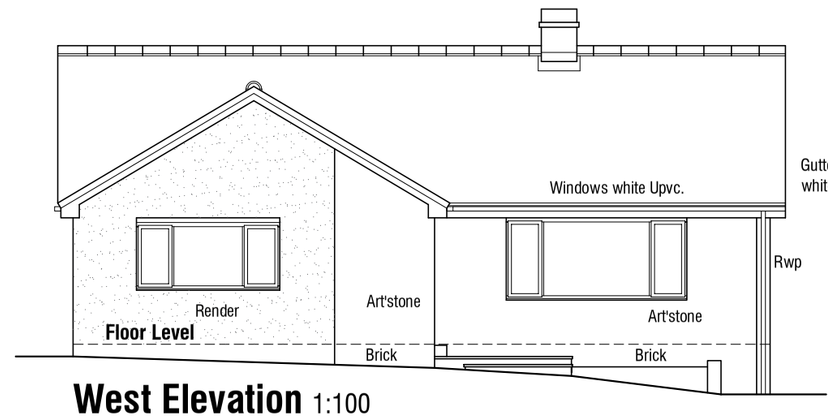


West Elevation 1:100

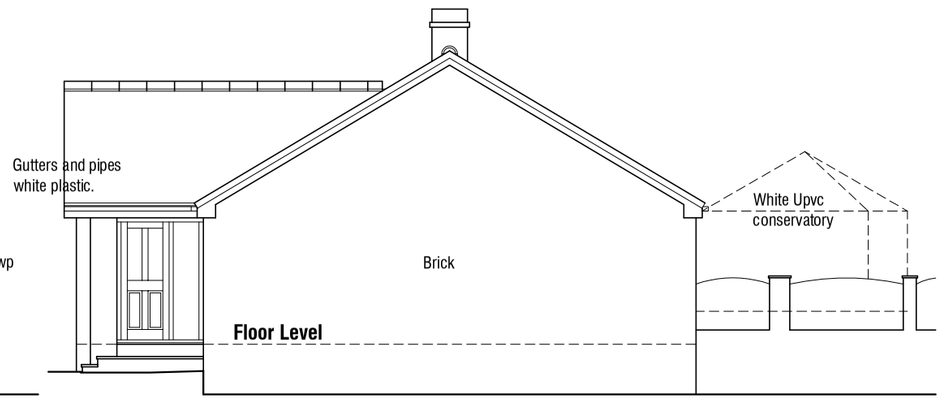


South Elevation 1:100

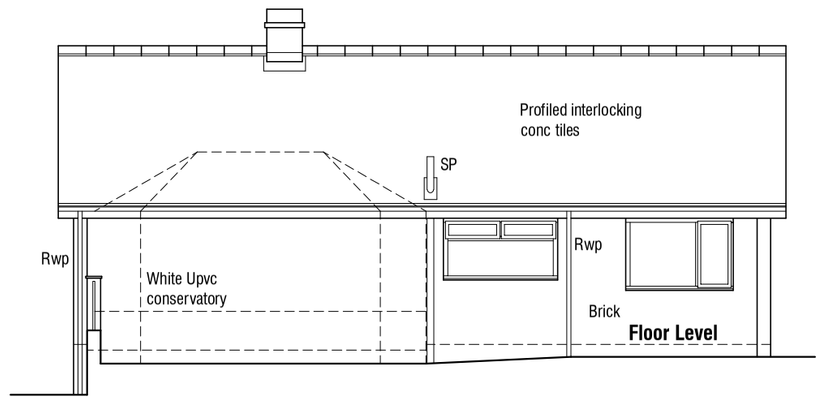


East Elevation 1:100

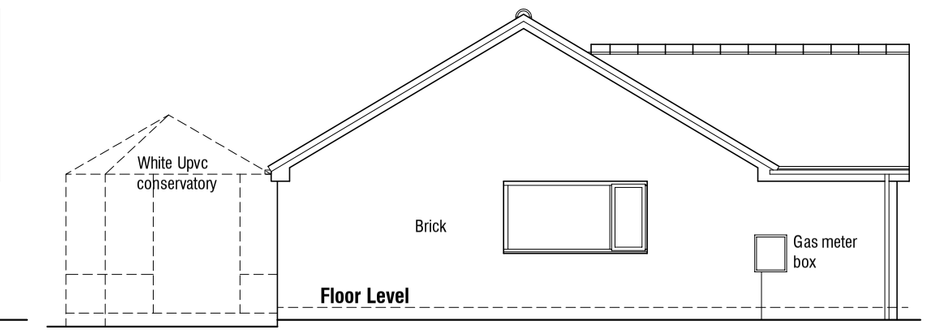

North Elevation 1:100

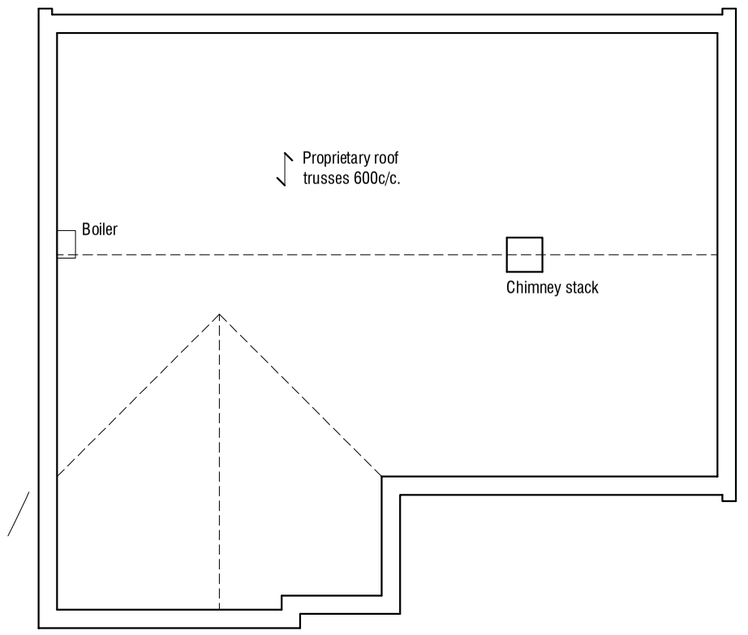

Roof Plan 1:100

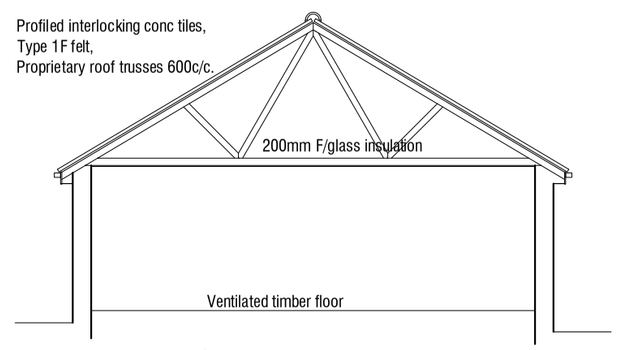

Typical Section 1:100

-

21 Copperas Close
Millhouse Green
Sheffield
S36 9SA

AS EXISTING

Plans & Elevations

mbooth design
architectural design and building consultants
Fairfield House
Berneslai Close Barnsley
S70 2FL
Tel: 07881898300
E: mark@mboothdesign.co.uk

Scale	1:100 @ A2	Drawn	MJB
Date	Feb 2024	Ref.	24.05
Dwg No.	S01	Rev.	

0cm | 2cm | 4cm | 6cm

Copyright mbooth design. All dimensions in millimeters unless otherwise stated. Dimensions for setting out in existing buildings are to be checked and verified on site.