



01 Proposed Front Elevation
Scale 1:200 @ A2



02 Proposed Rear Elevation – Dryden Road
Scale 1:200 @ A2

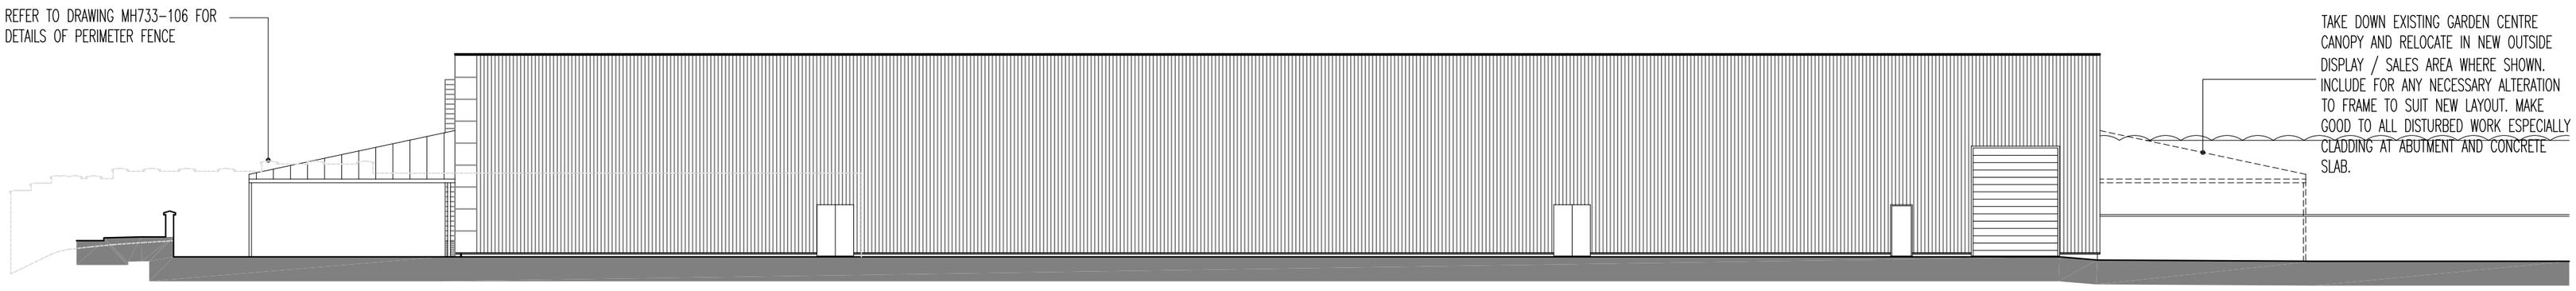

03 Proposed Gable Elevation – Dryden Road
Scale 1:200 @ A2

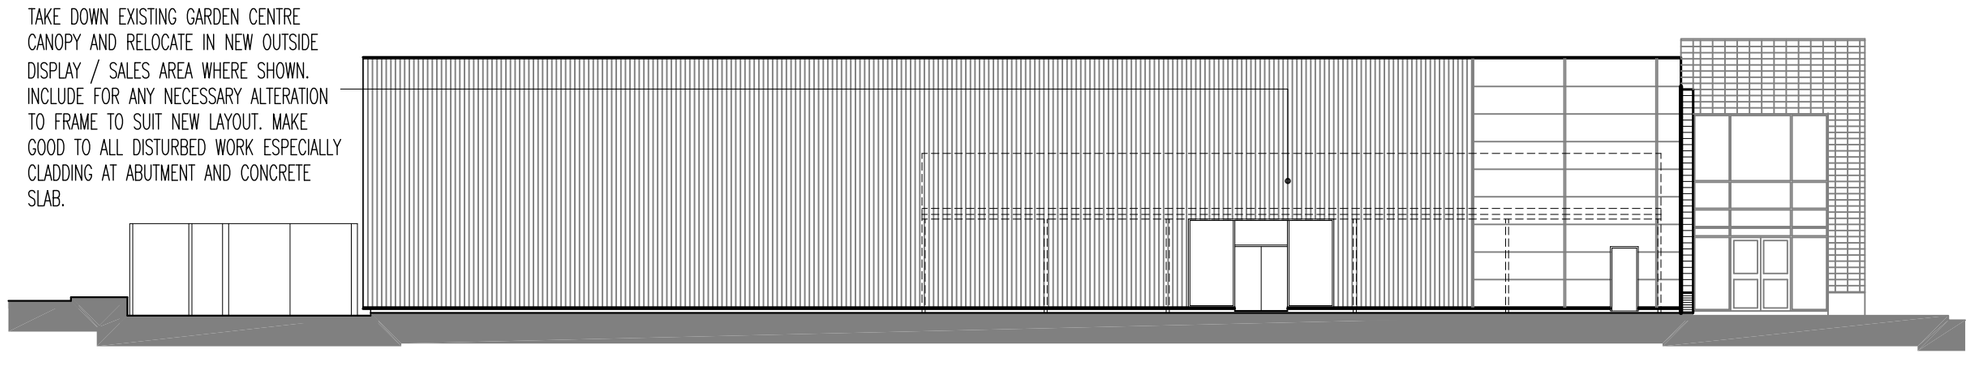

04 Proposed Gable Elevation
Scale 1:200 @ A2

Rev	Description	Date	By	Chk

Status — Purpose for Issue

Planning	■	Tender	☐
Construction	☐	As Built	☐

PLANNING

Client
PEEL DEVELOPMENTS (UK) LTD

Contract
UNIT 2
HARBOROUGH HILL ROAD
BARNSLEY

Drawing
PROPOSED ELEVATIONS

bateandtaylor architects
www.bate-taylor.co.uk
macintosh house
4a cambridge street
manchester m1 5gg
tel: 0161 236 0999
fax: 0161 236 0404
mail@bate-taylor.co.uk

Drawing No.	MH733-105	Revision	/
Scales	1:200 @ A2	Date	FEB '12
Drawn	PR	Checked	GB

This drawing is the copyright of the Architect and may not be reproduced without licence.
DO NOT scale from this drawing.